




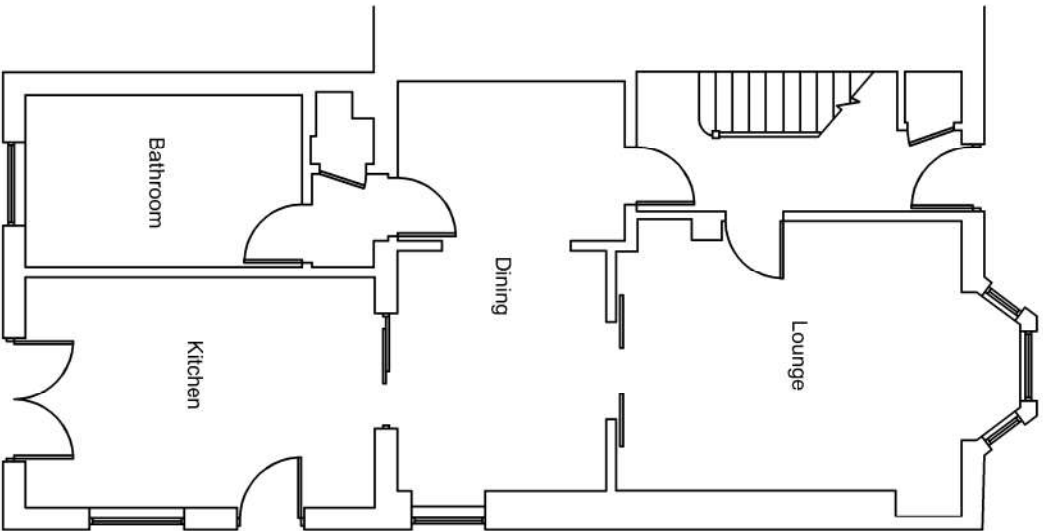


Ground Floor Plan

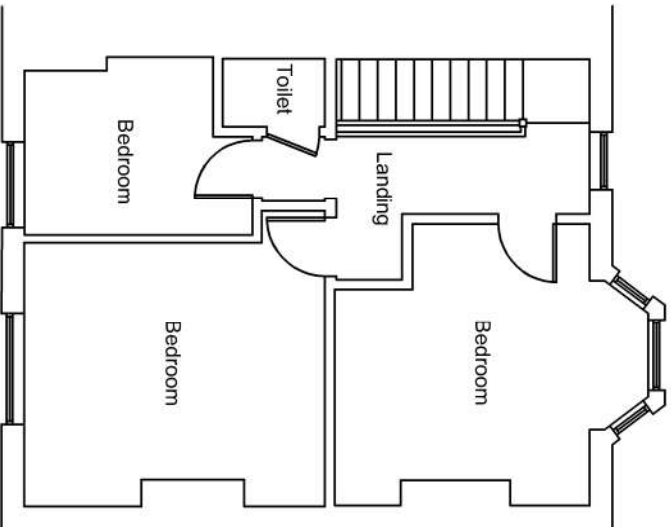


First Floor Plan

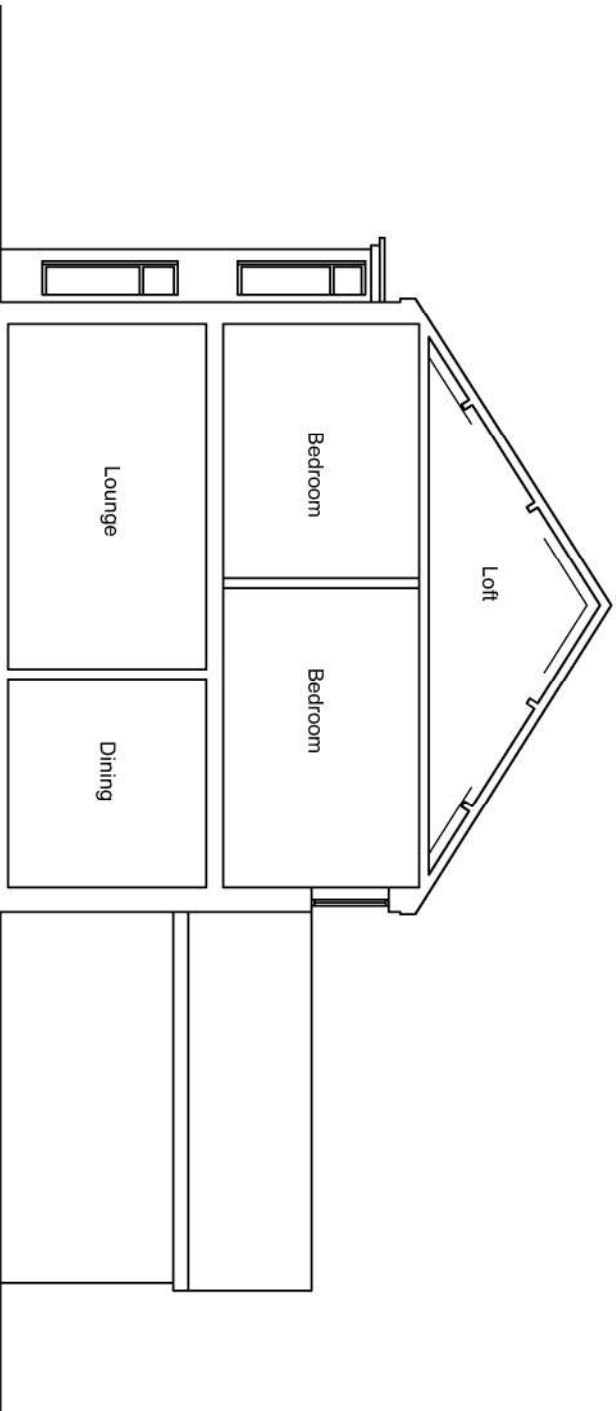

Section (View From Adjoining)

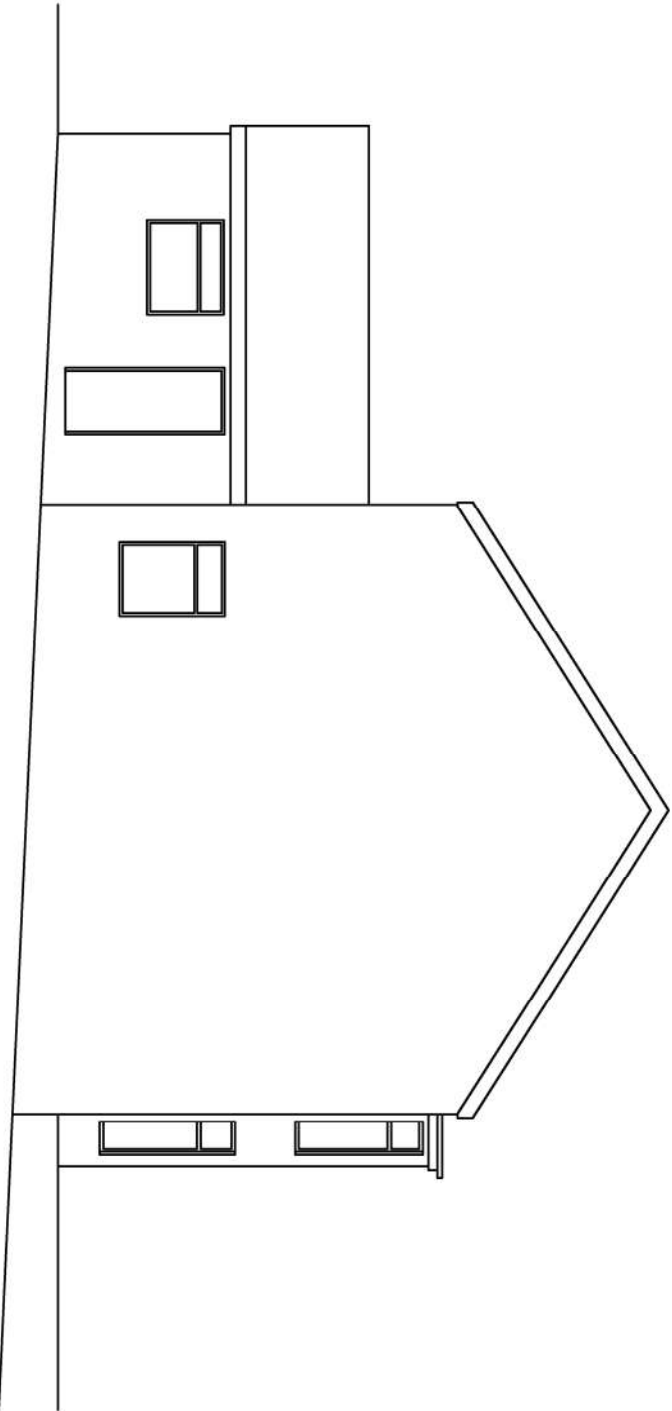

Side Elevation

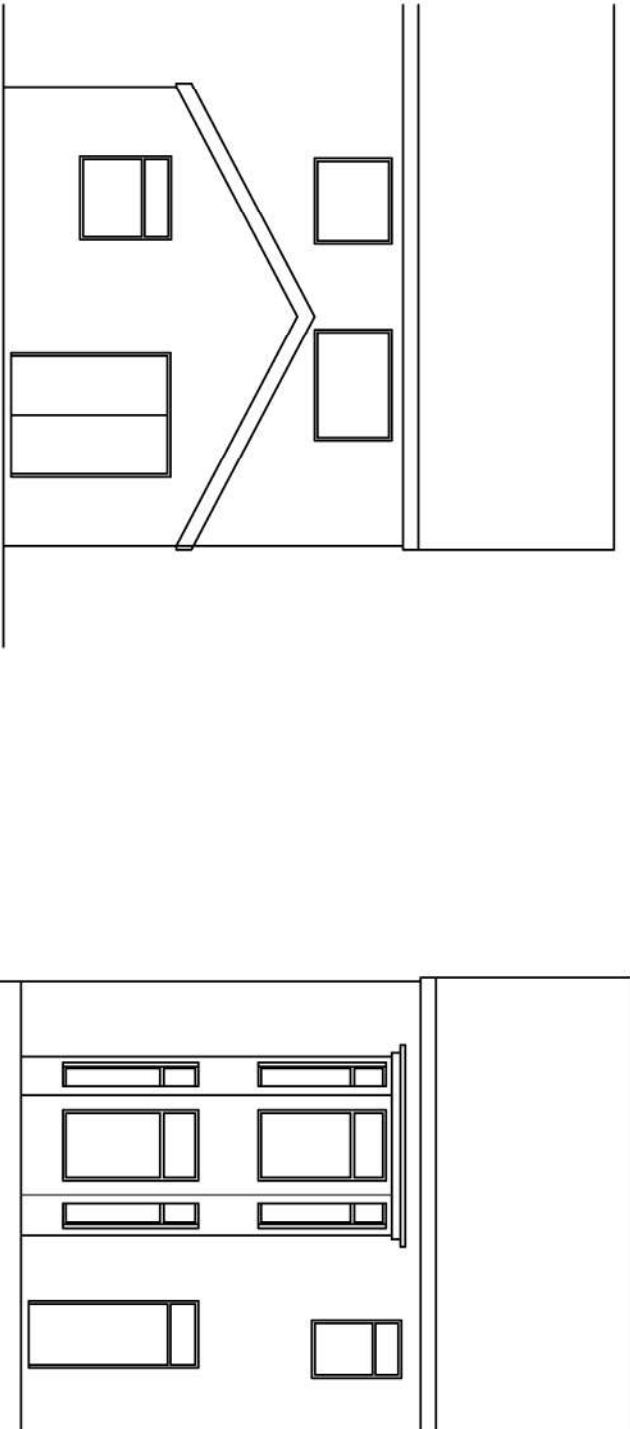

Rear Elevation

Front Elevation



CLIENT		JOB TITLE		DRWG. TITLE	
Sarah Jones and Samson Omyibo		Loft Conversion Works		Existing Drawings	
DATE:		SCALE:		DRWG. NO.	REV.
Sept 2020		1:100	A3	20.23.01	---
				PURPOSE:	Record

This drawing is copyright ©
NOTE: All dimensions to be checked on
site and not scaled from the drawing.