

# Superseded

1690

2-2

C

Proposed Elevations - Block B

Project Redevelopment of Land Adjacent to Office Row, Ystalyfera

Scale 1 : 100

Size A1

Date 07/03/19

Checked -

Drawn -

Checked Checker

DATE

1:100 1m 2m 5m 10m 15m 20m 25m 30m 35m 40m 50m 70m

W.GRIFFITHS

ARCHITECTS • PENYISIL


Sat 3/8

www.wgriffiths.co.uk

Tel 01792 654532

Falcon Chambers

Thomas St Llanelli

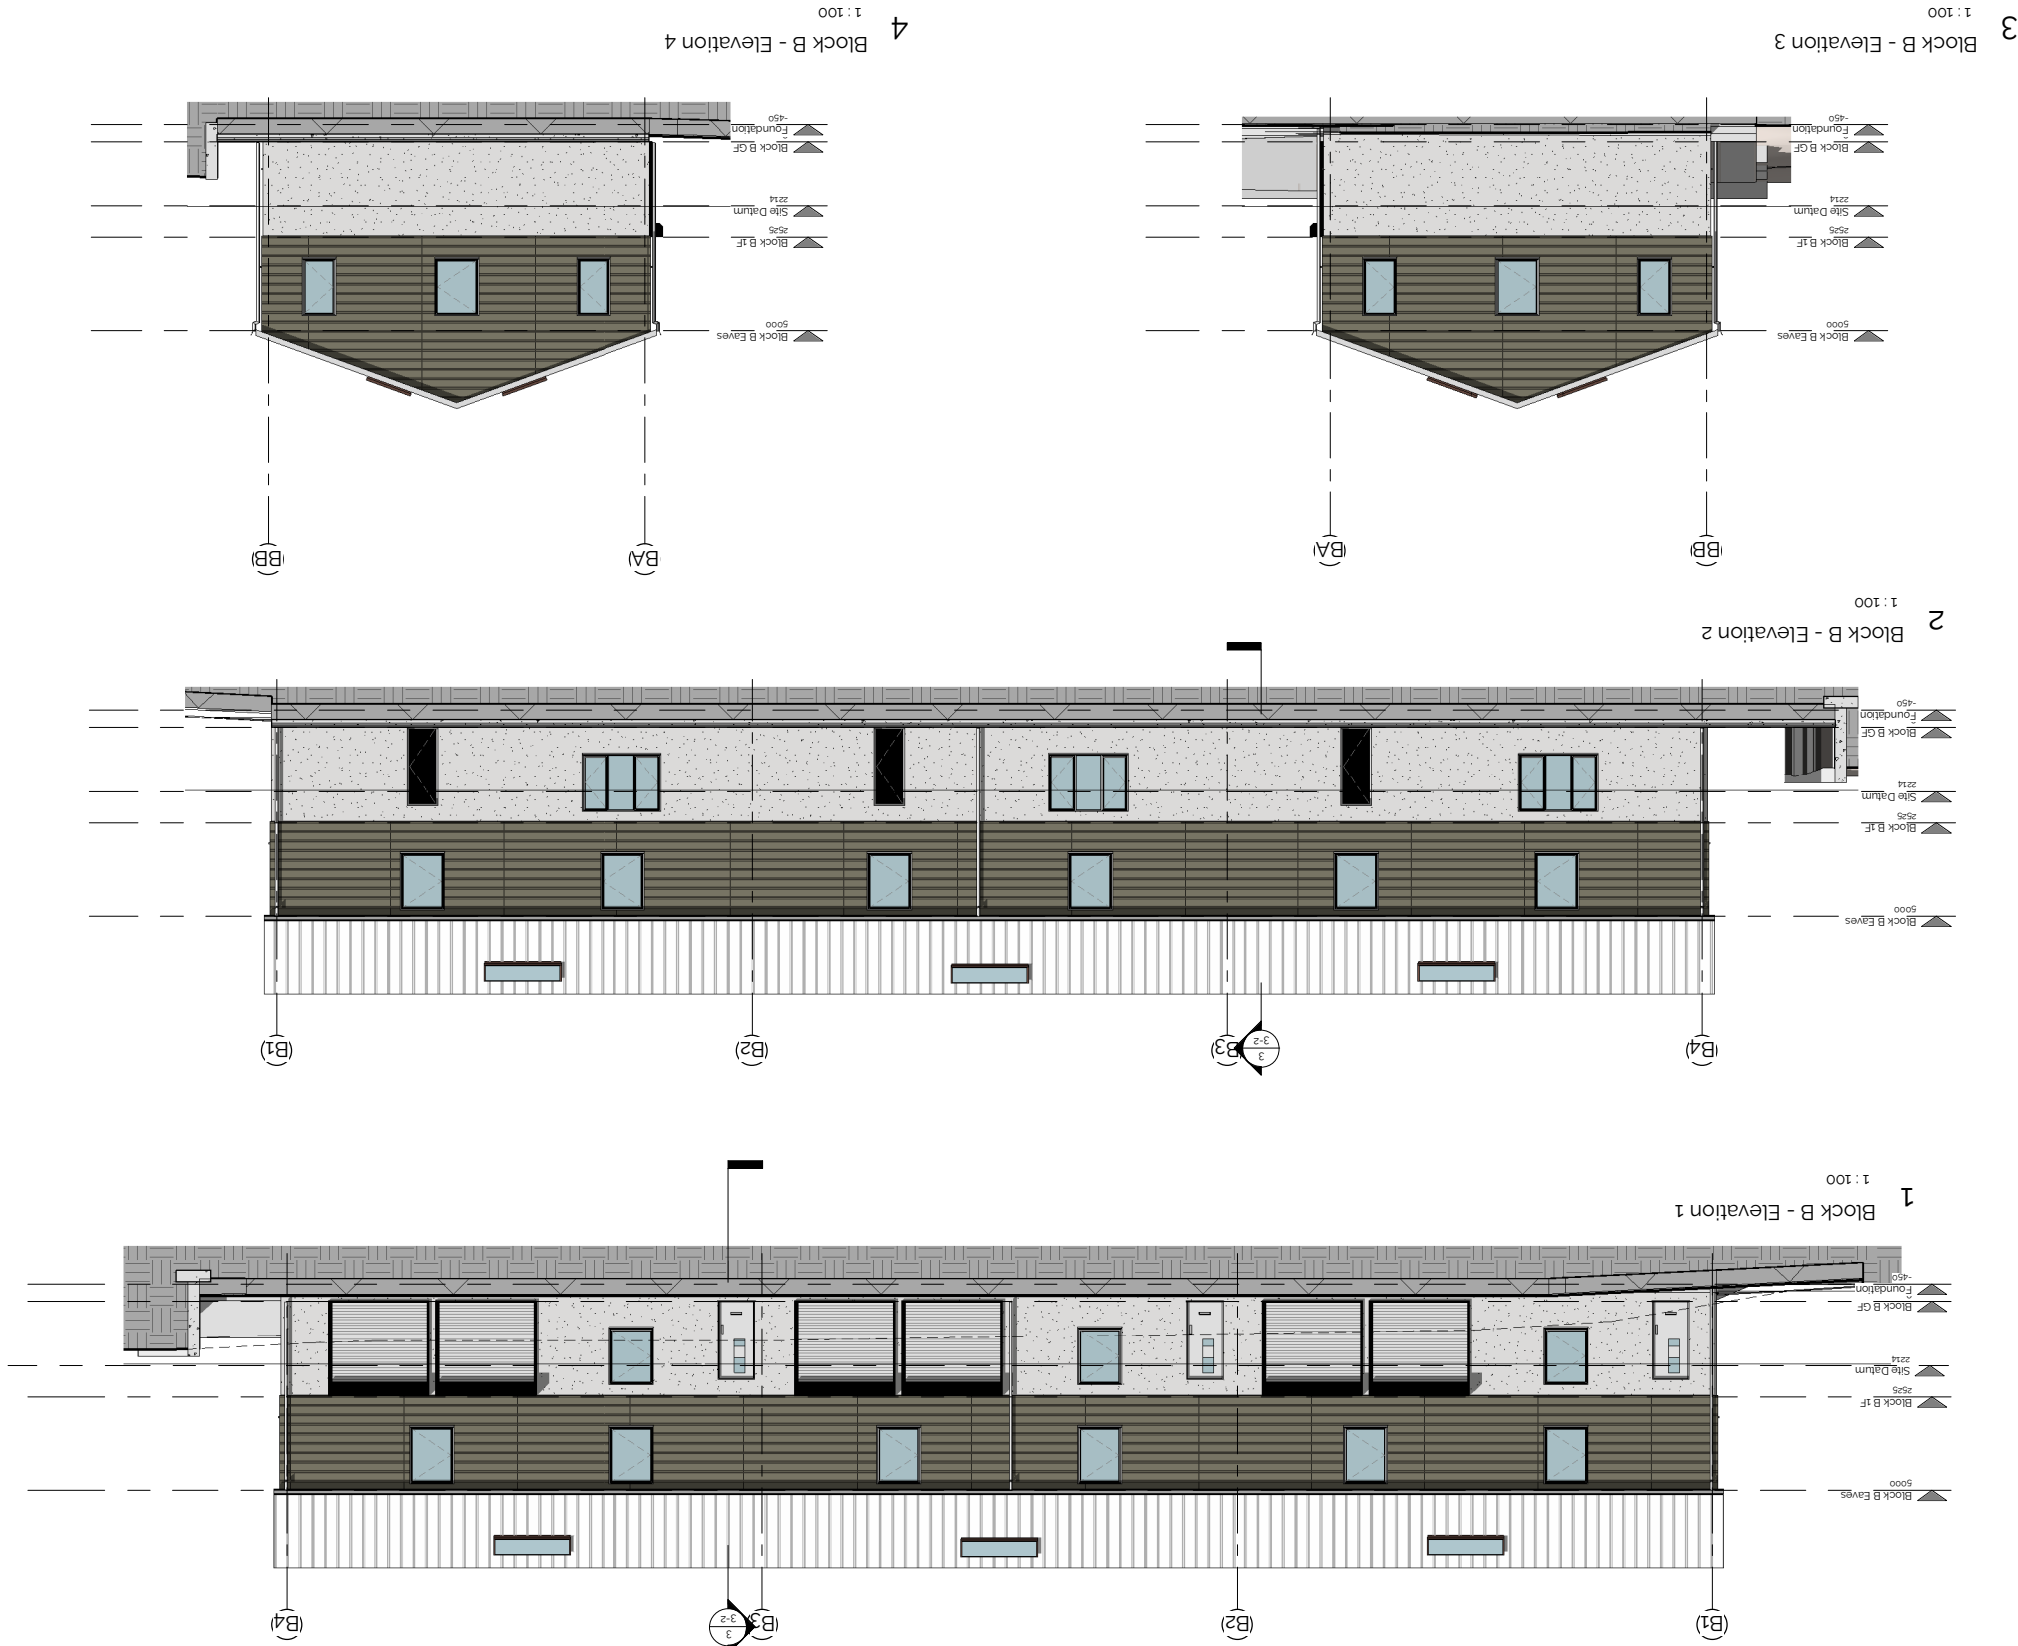

| Rev. | Desc.                   | Date     |
|------|-------------------------|----------|
| C    | Planning PAC Submission | 24-09-20 |
| B    | Pre app final           | 20-05-20 |
| A    |                         | 25-03-20 |

Do not scale except in connection with Planning Applications  
Contractor to check all dimensions and notify CA of any discrepancies  
Copyright of this drawing remains with W.GRIFFITHS

NOTES