

Superseded

Project Redevelopment of Land Adjacent to Office Row, Ystalyfera


SCALE 1 : 100
DRAWN -
CHECKED -

SIZE A1
DATE 27/04/20
DATE -


title TYPICAL SITE SECTIONS

1690	3-2	B
------	-----	---


3 Block B - Section 1
1 : 100

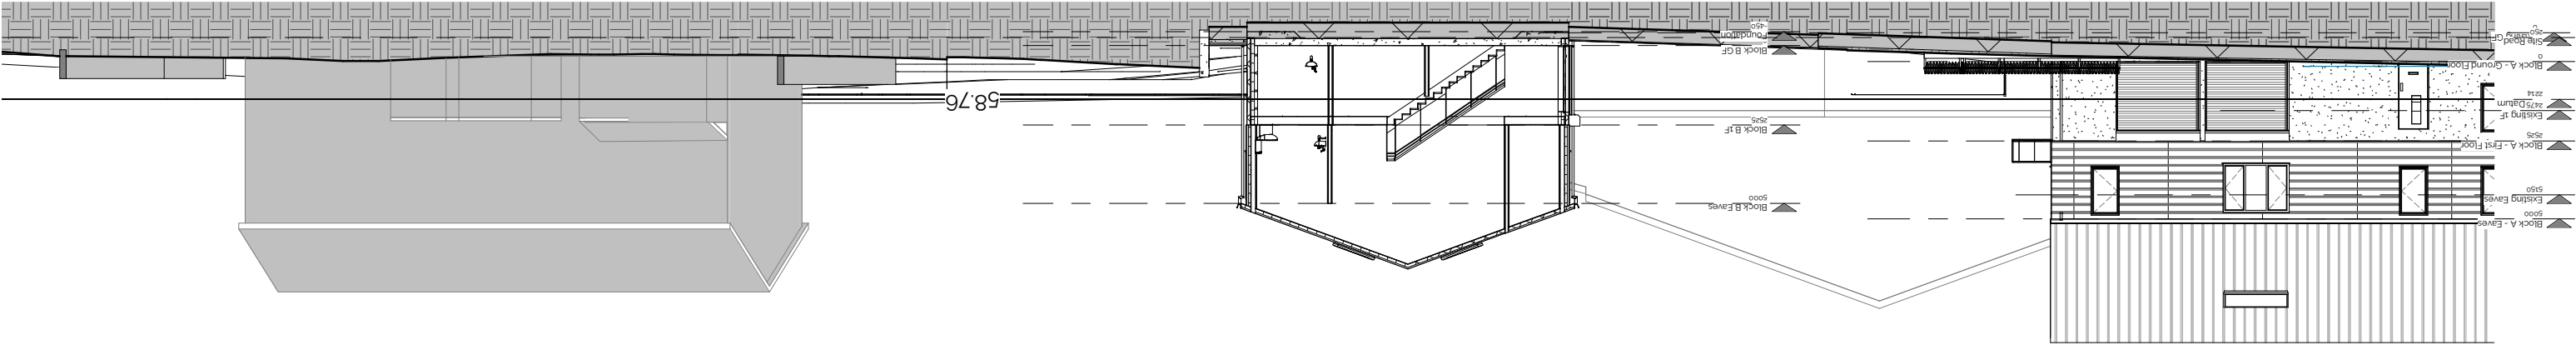

2 Block A - Section 2
1 : 100

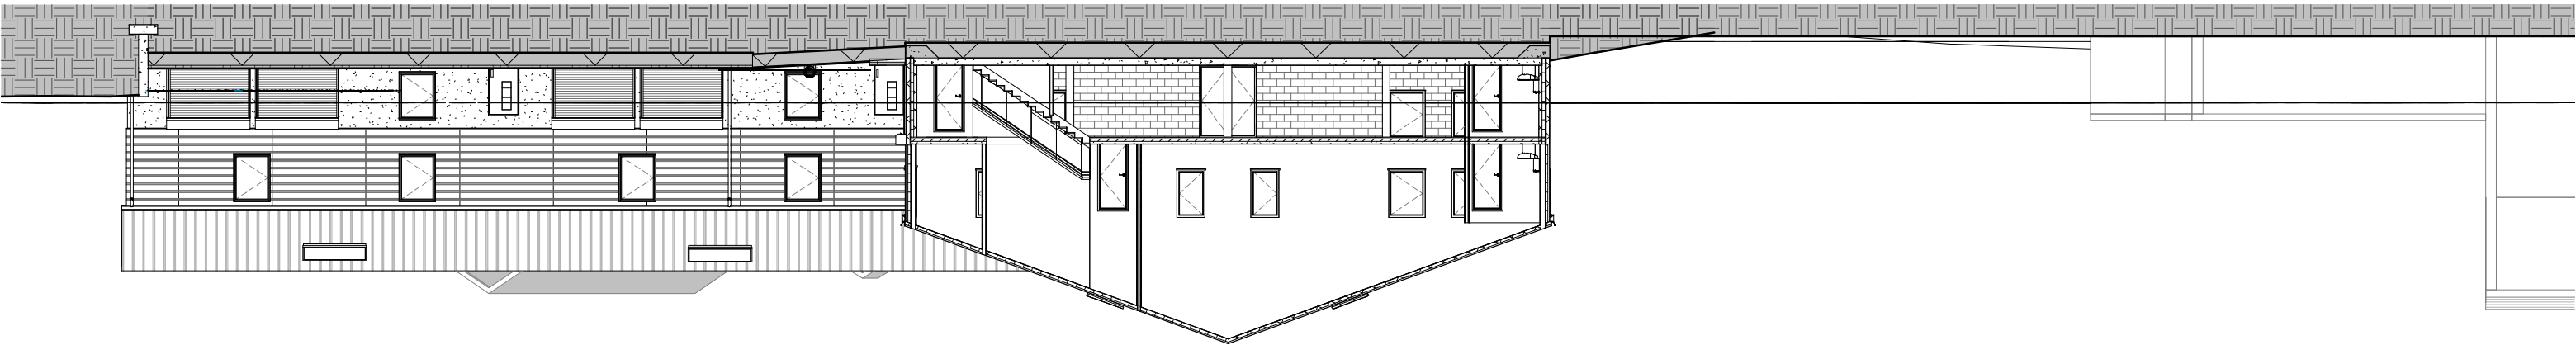

1 Block A - Section 1
1 : 100

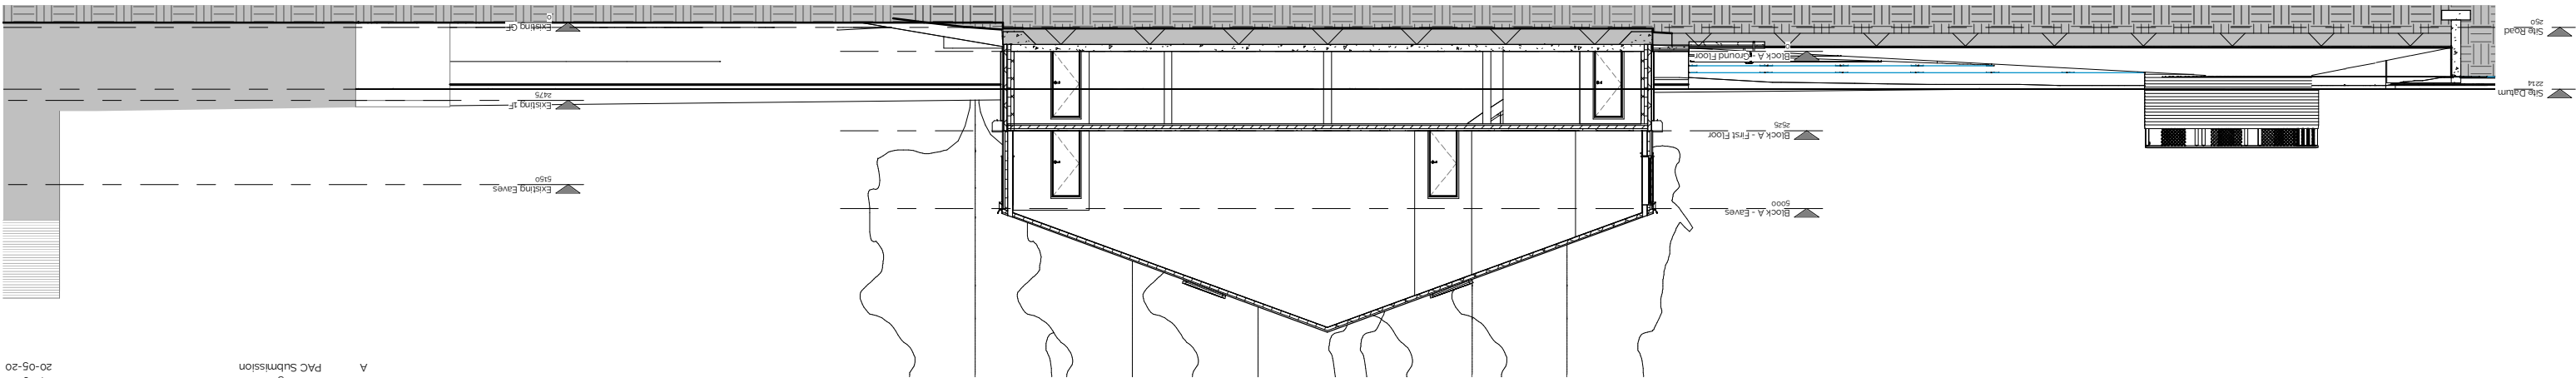

Rev.	Desc.	Date
A	Planning	24-09-20
B	PAC Submission	20-05-20

NOTES

Use only figured dimensions

Do not scale except in connection with Planning Applications

Contractor to check all dimensions and notify CA of any discrepancies

Copyright of this drawing remains with W.GRIFFITHS