


# Superseded

PROJECT    Redevelopment of Land Adjacent to Office Row, Ystalyfera

SCALE    1 : 200  
DRAWN    -  
CHECKED    Checker  
DATE    02/09/19  
SIZE    A1

TITLE    Whole Site Sections

|      |     |   |
|------|-----|---|
| 1690 | 3-1 | C |
|------|-----|---|

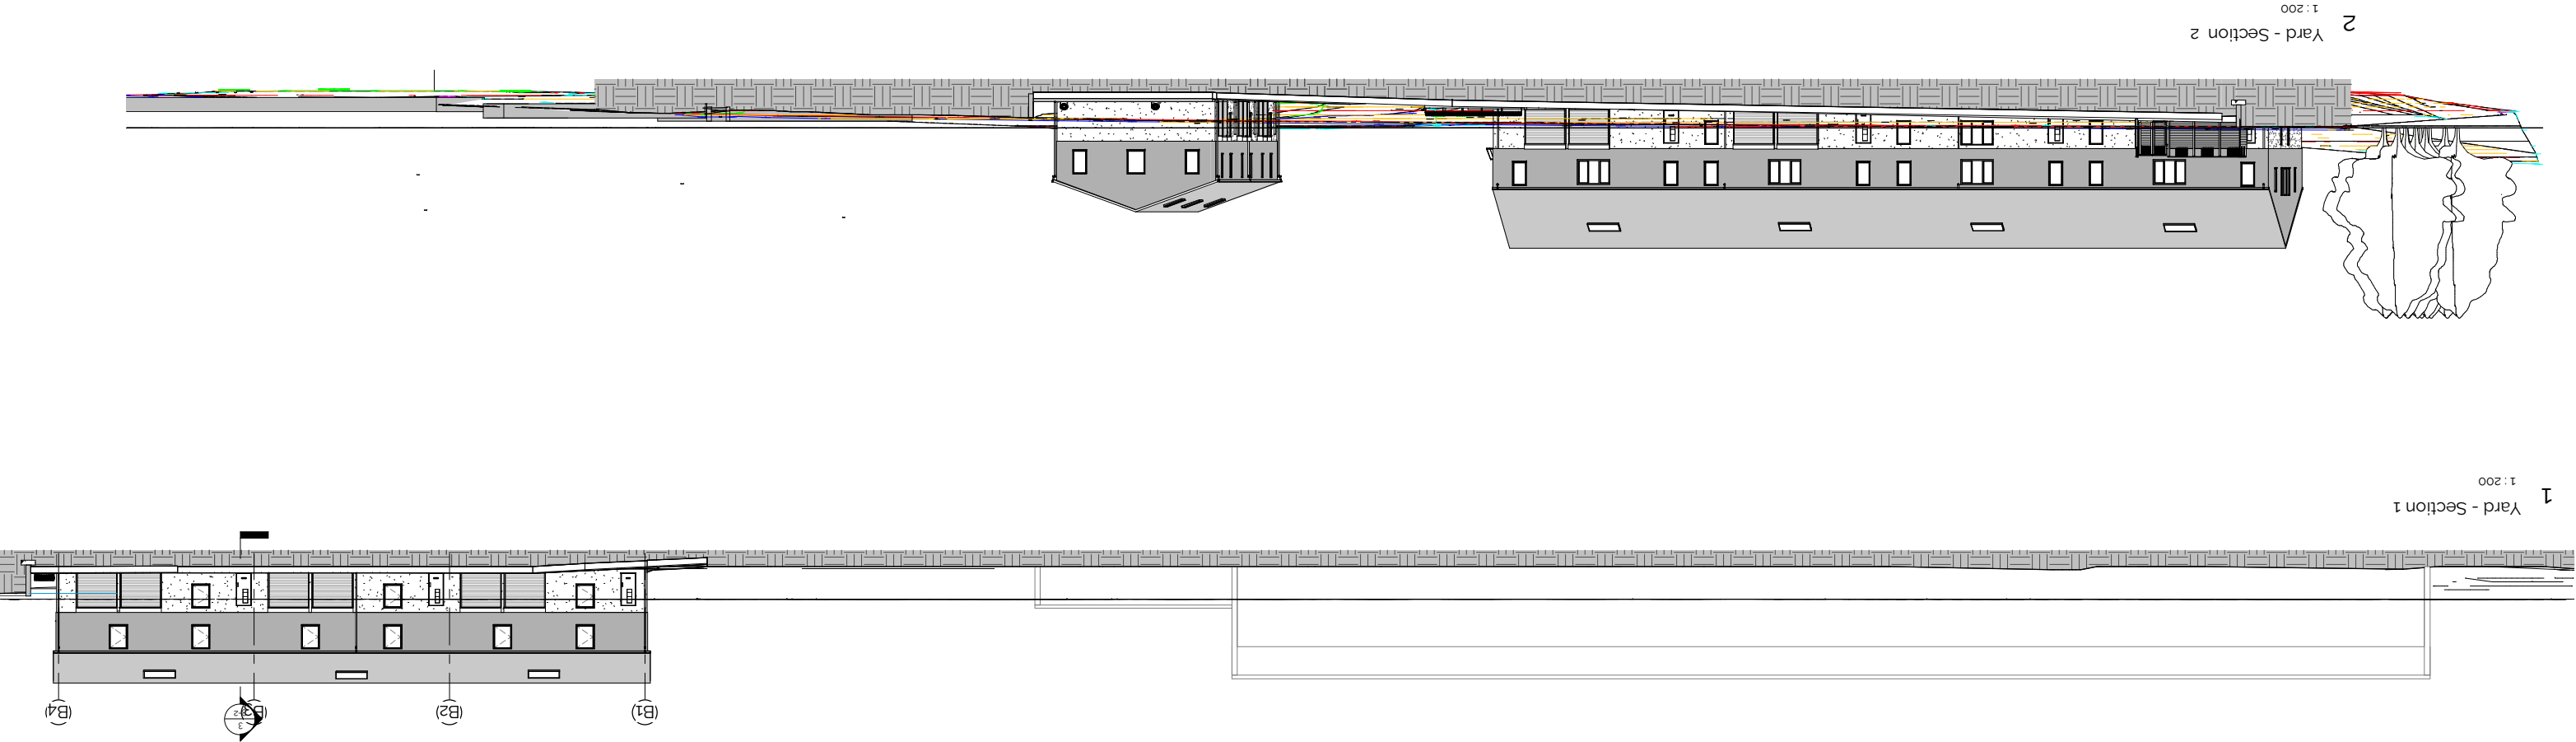

| Rev. | Desc.          | Date     |
|------|----------------|----------|
| C    | Planning       | 24-09-20 |
| B    | PAC Submission | 20-05-20 |
| A    | Pre app final  | 25-03-20 |

NOTES

Do not scale except in connection with Planning Applications

Contractor to check all dimensions and notify CA of any discrepancies

Copyright of this drawing remains with W.GRIFFITHS