

Superseded


Existing Block Plan

Project Redevelopment of Land Adjacent to Office Row, Ystalyfera

Title Existing Block Plan

1690	4-2	A
------	-----	---

SCALE	1 : 200
DRAWN	-
CHECKED	Checker
DATE	02/09/19
SIZE	A1

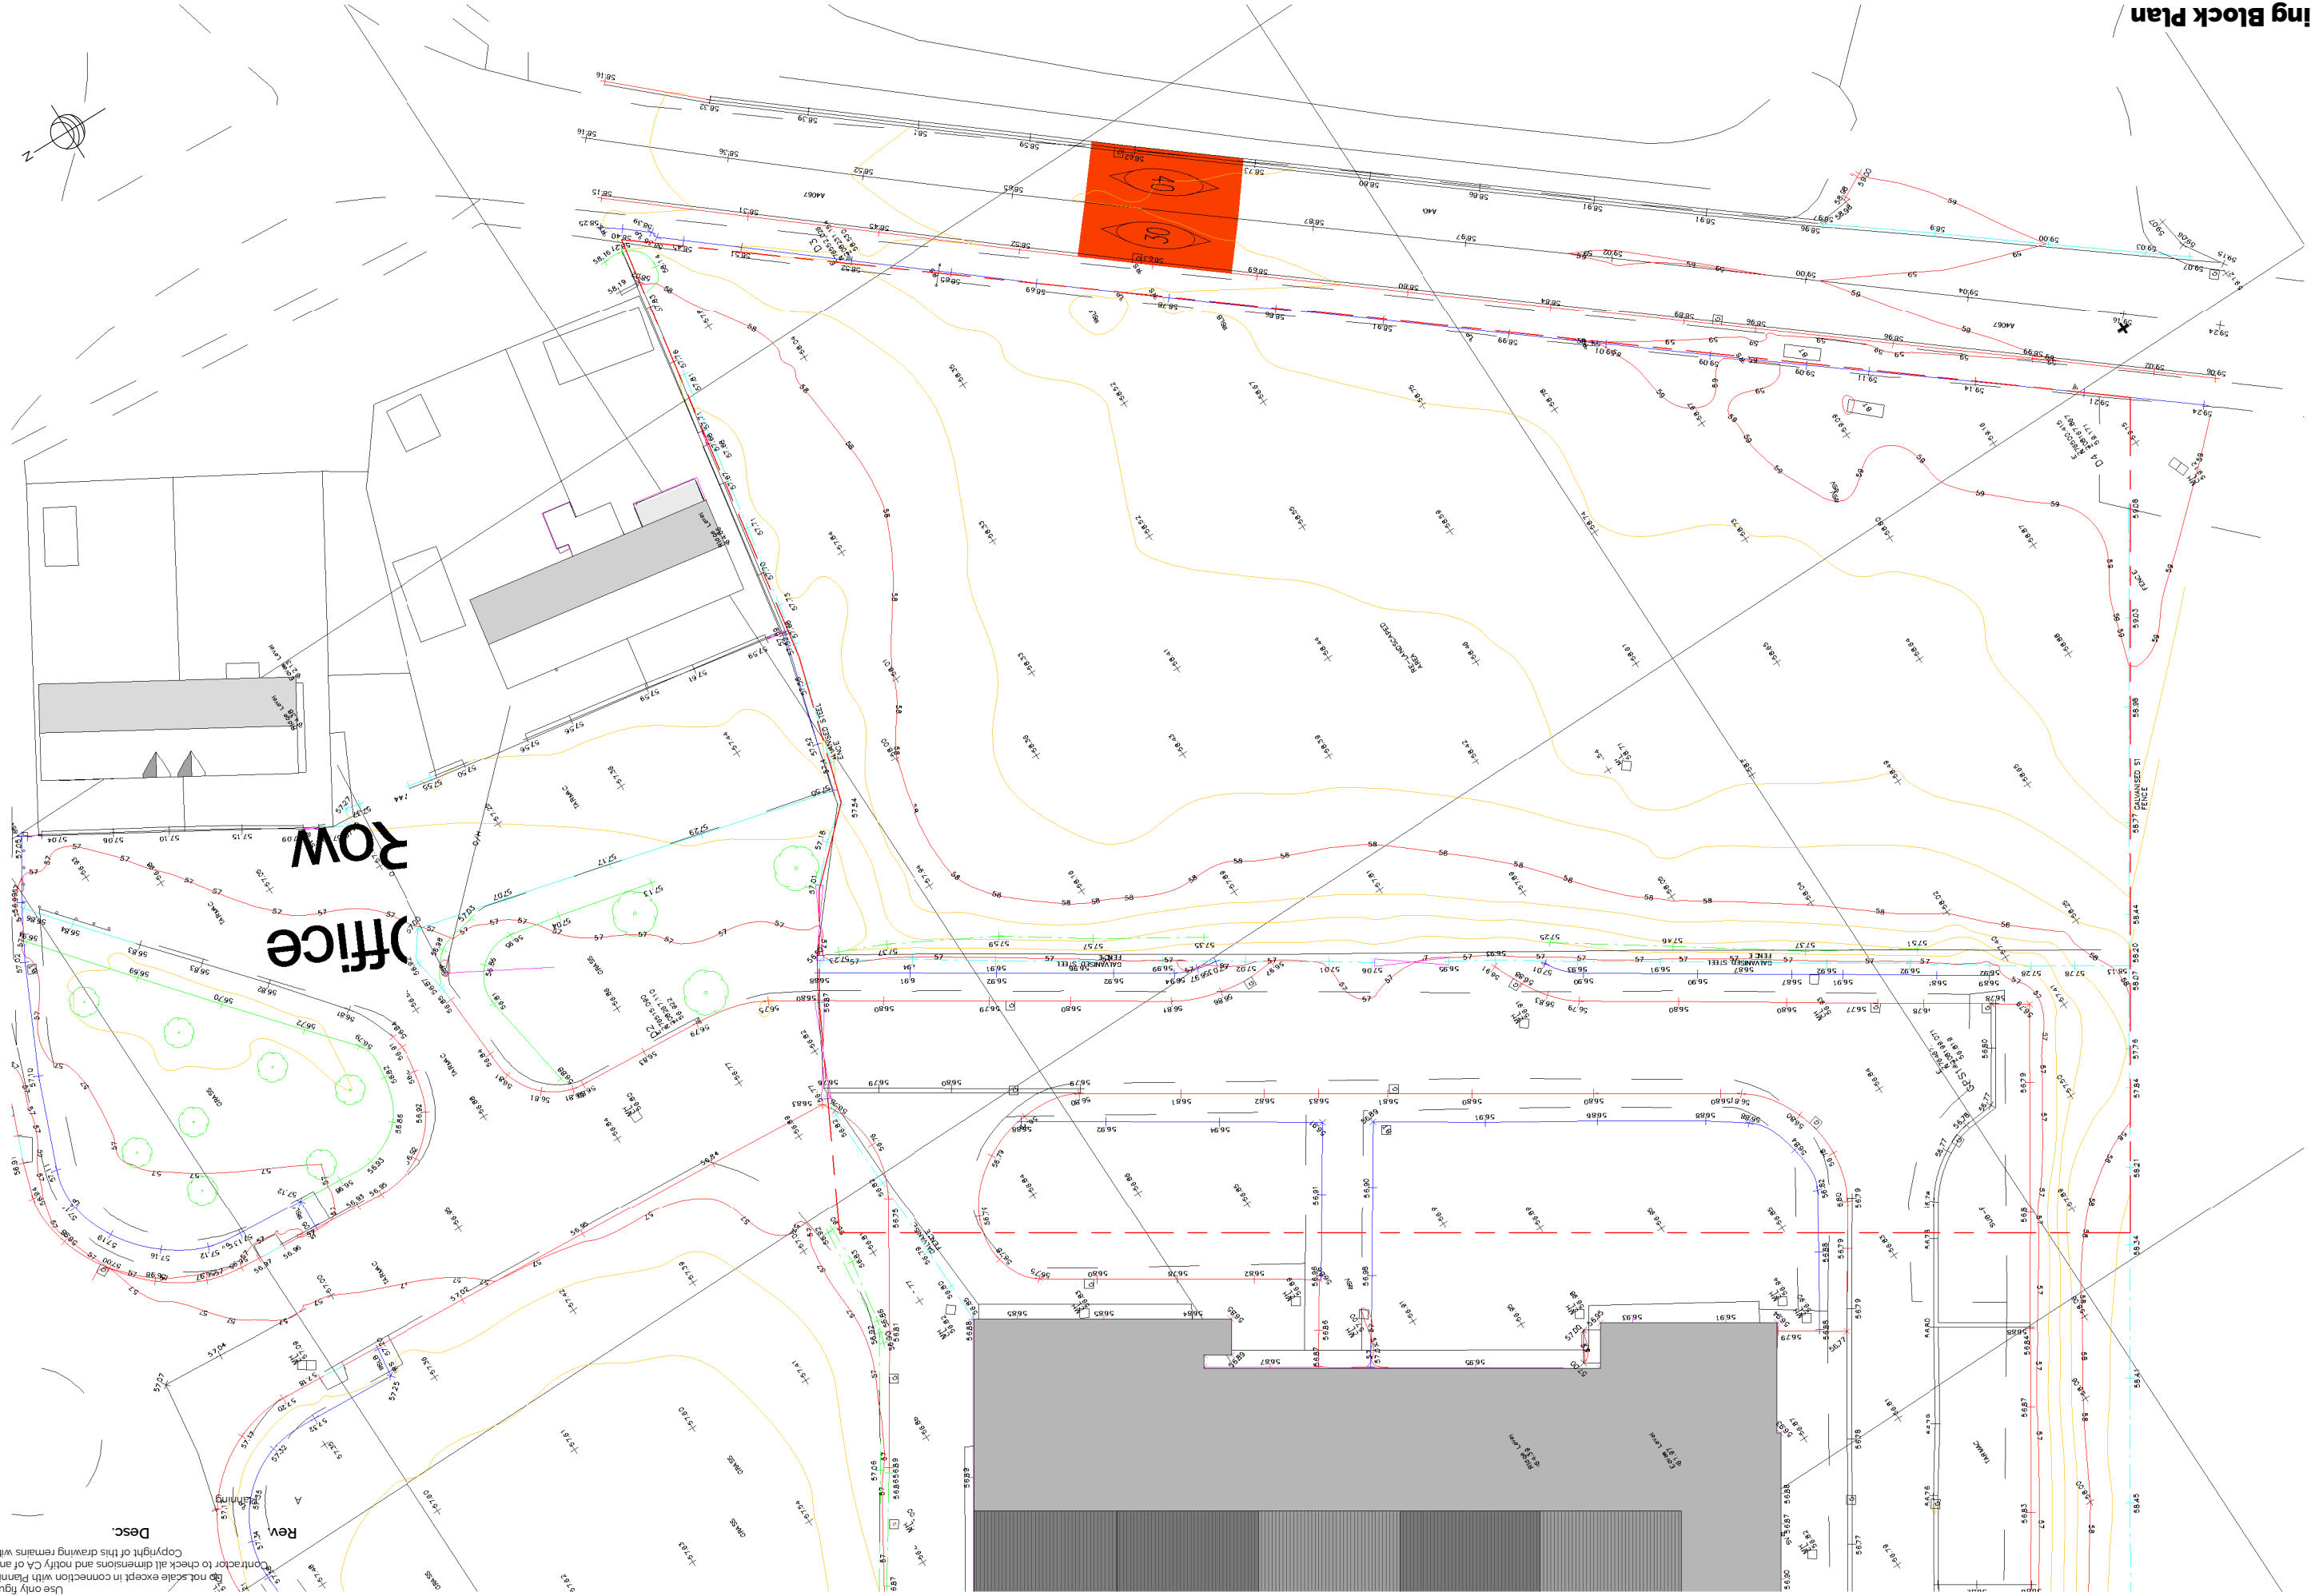

NOTES

Use only figured dimensions

Do not scale except in connection with Planning Applications

Contractor to check all dimensions and notify CA of any discrepancies

Copyright of this drawing remains with W.GRIFFITHS

Date 24-09-20