
Superseded

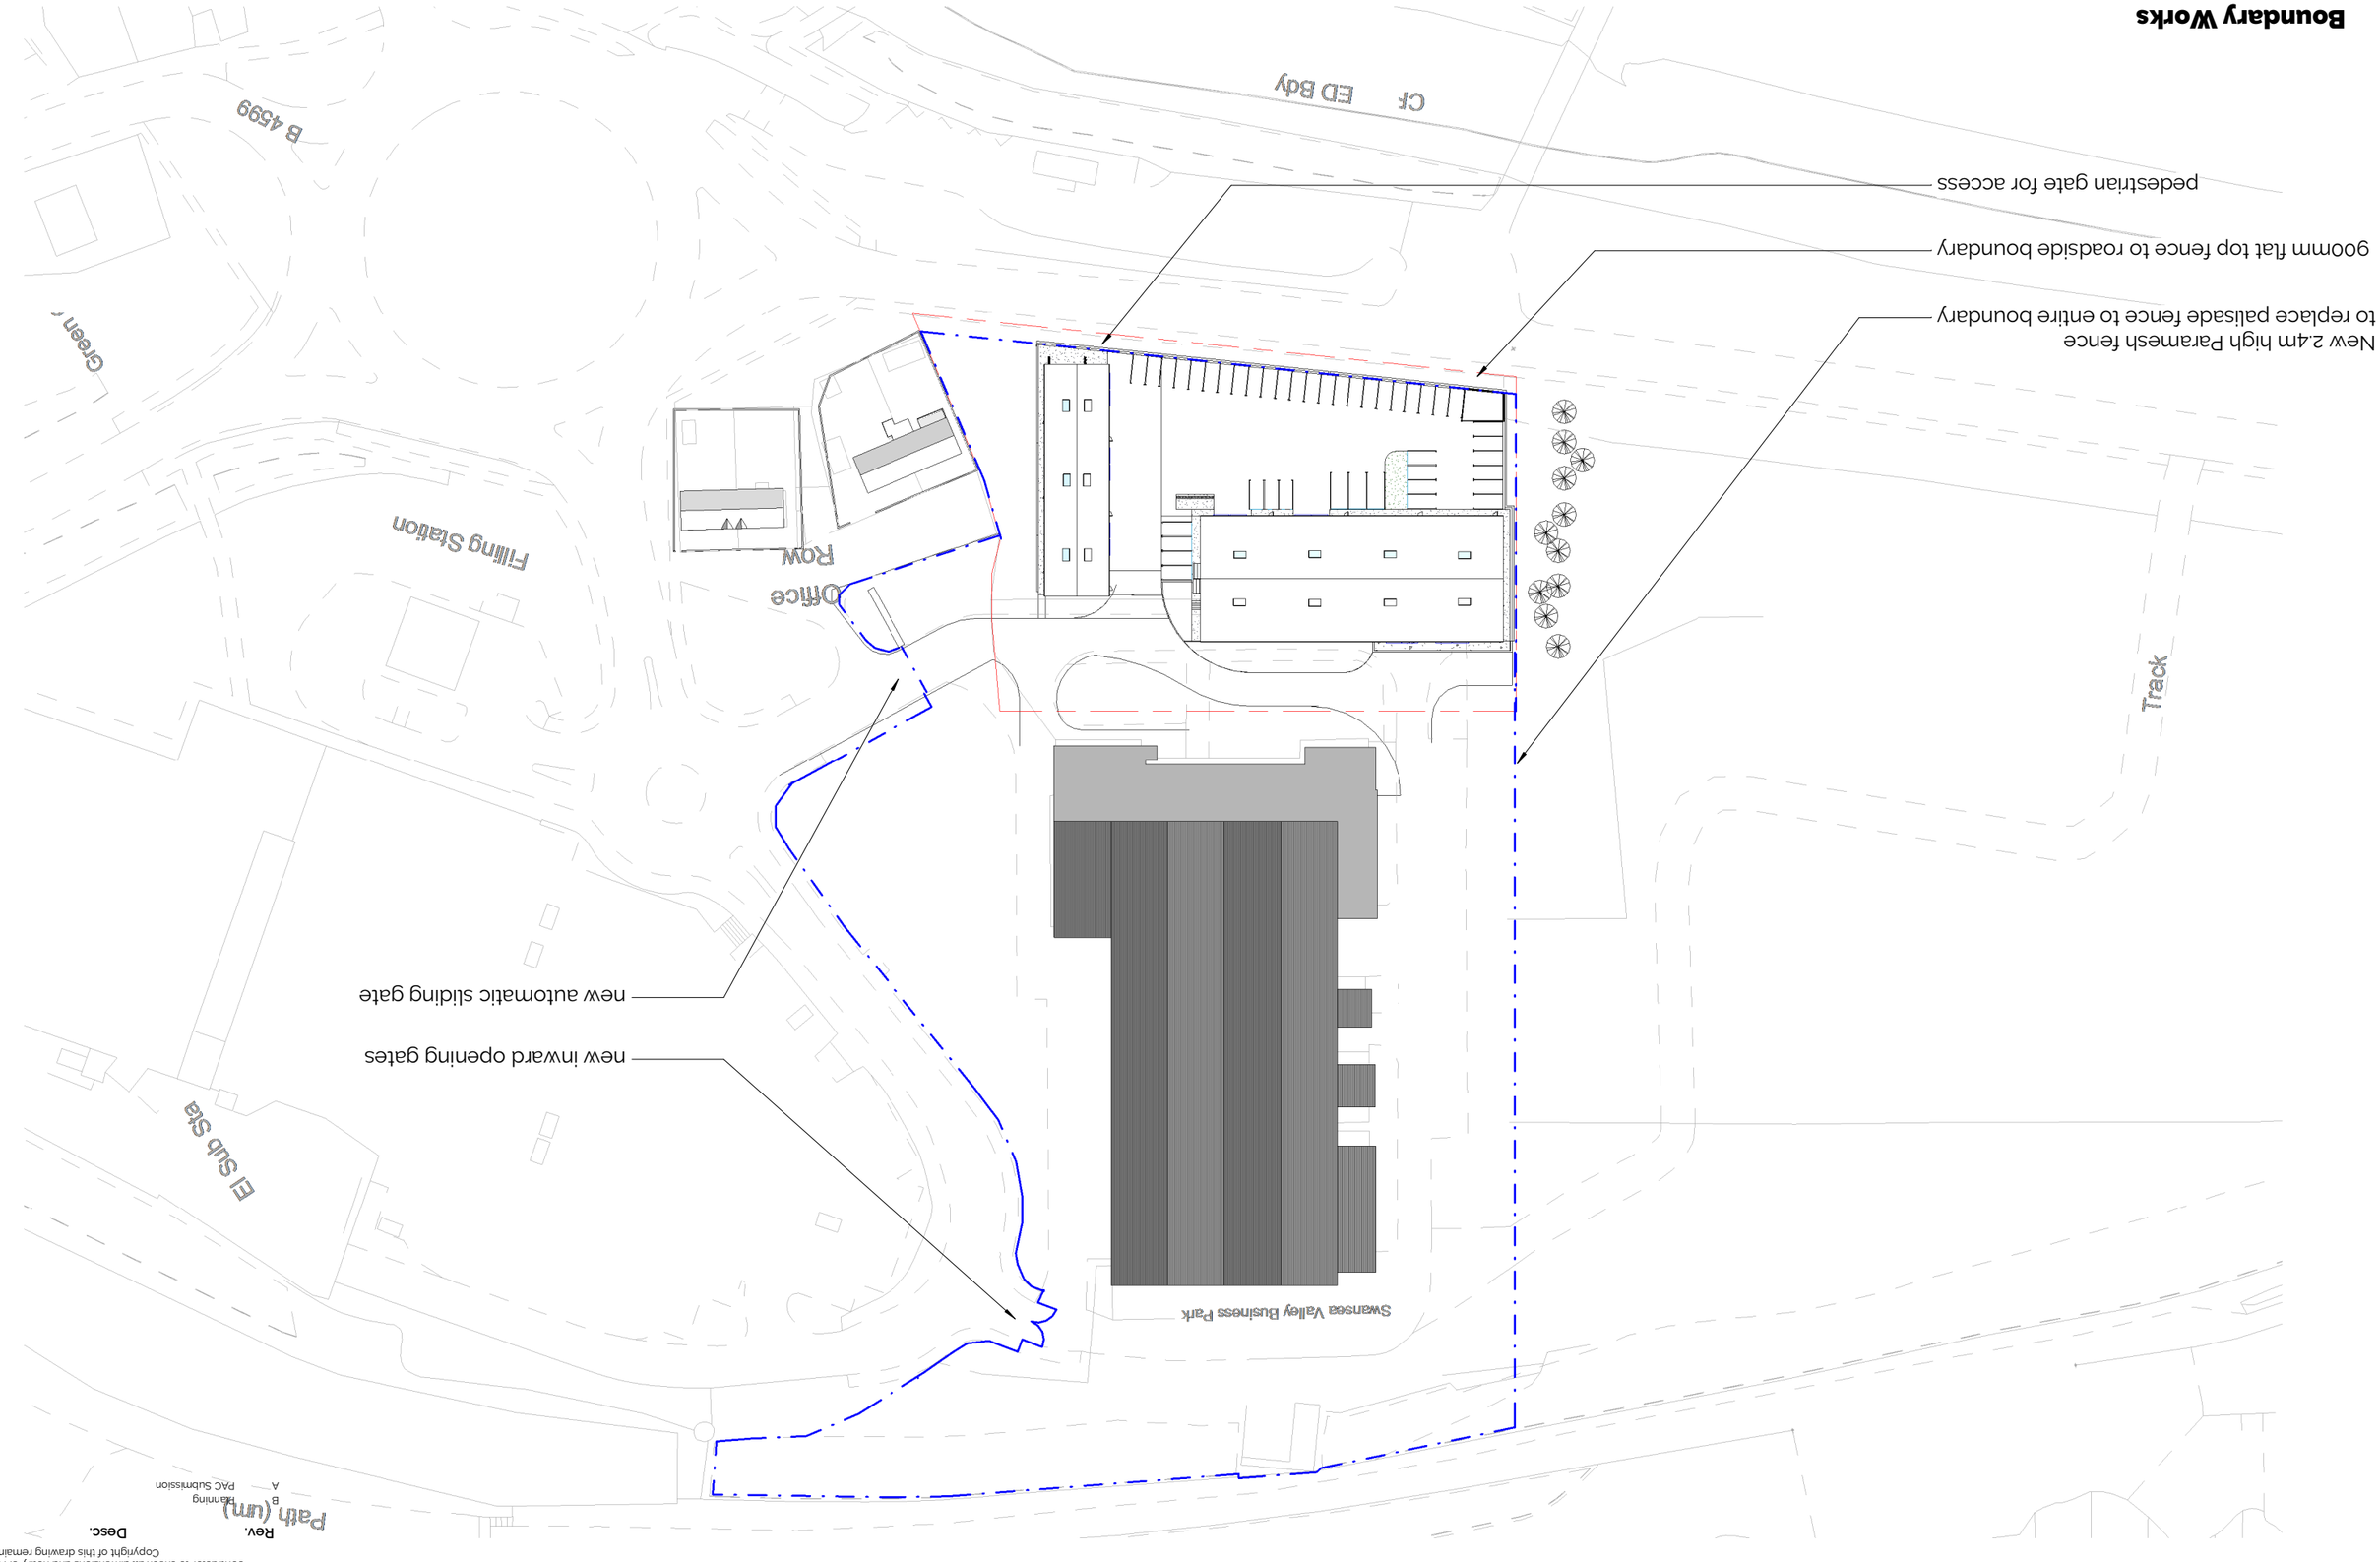

NOTES
Use only figured dimensions
Do not scale except in connection with Planning Applications
Contractor to check all dimensions and notify CA of any discrepancies
Copyright of this drawing remains with W GRIFFITHS

Rev.	Desc.	Date
B	Planning	24-09-20
A	PAC Submission	20-05-20

Boundary Works

W.GRIFFITHS
ARCHITECTS · PENSEIRI
Falcon Chambers
Thomas St. Llanelli
SA15 3JB
www.wgriffiths.co.uk
Tel. 01792 651532

PROJECT Redevelopment of Land Adjacent to Office Row, Ystalyfera

SCALE 1 : 500
DRAWN -
CHECKED -

SIZE A1
DATE 05/21/20
DATE

TITLE Boundary Works

1690	4-5	B