


Existing Side Elevation

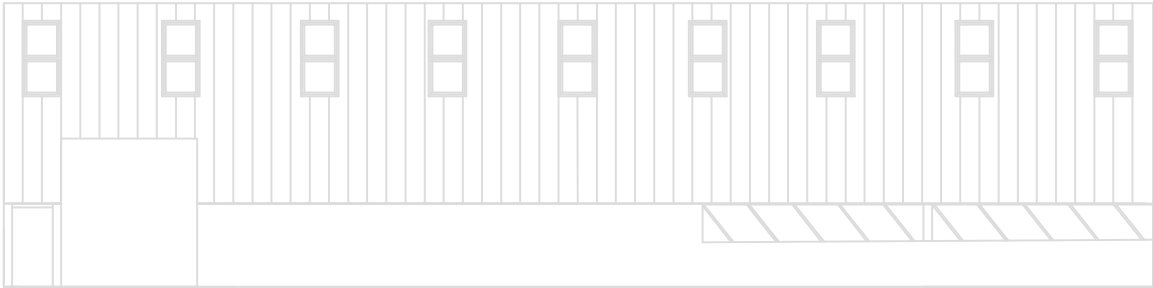

Scale 1:200



Scale 1:200



DO NOT SCALE THIS DRAWING

Revisions	

Project Tyn Y Cwm Farm	Project No 1001	Drawing No 107	Revision	Client Mr Hopkins
Drawing Description Existing Side Elevation	Drawn By MGA	Scale 1:200 @ A4	Date Aug 2016	