


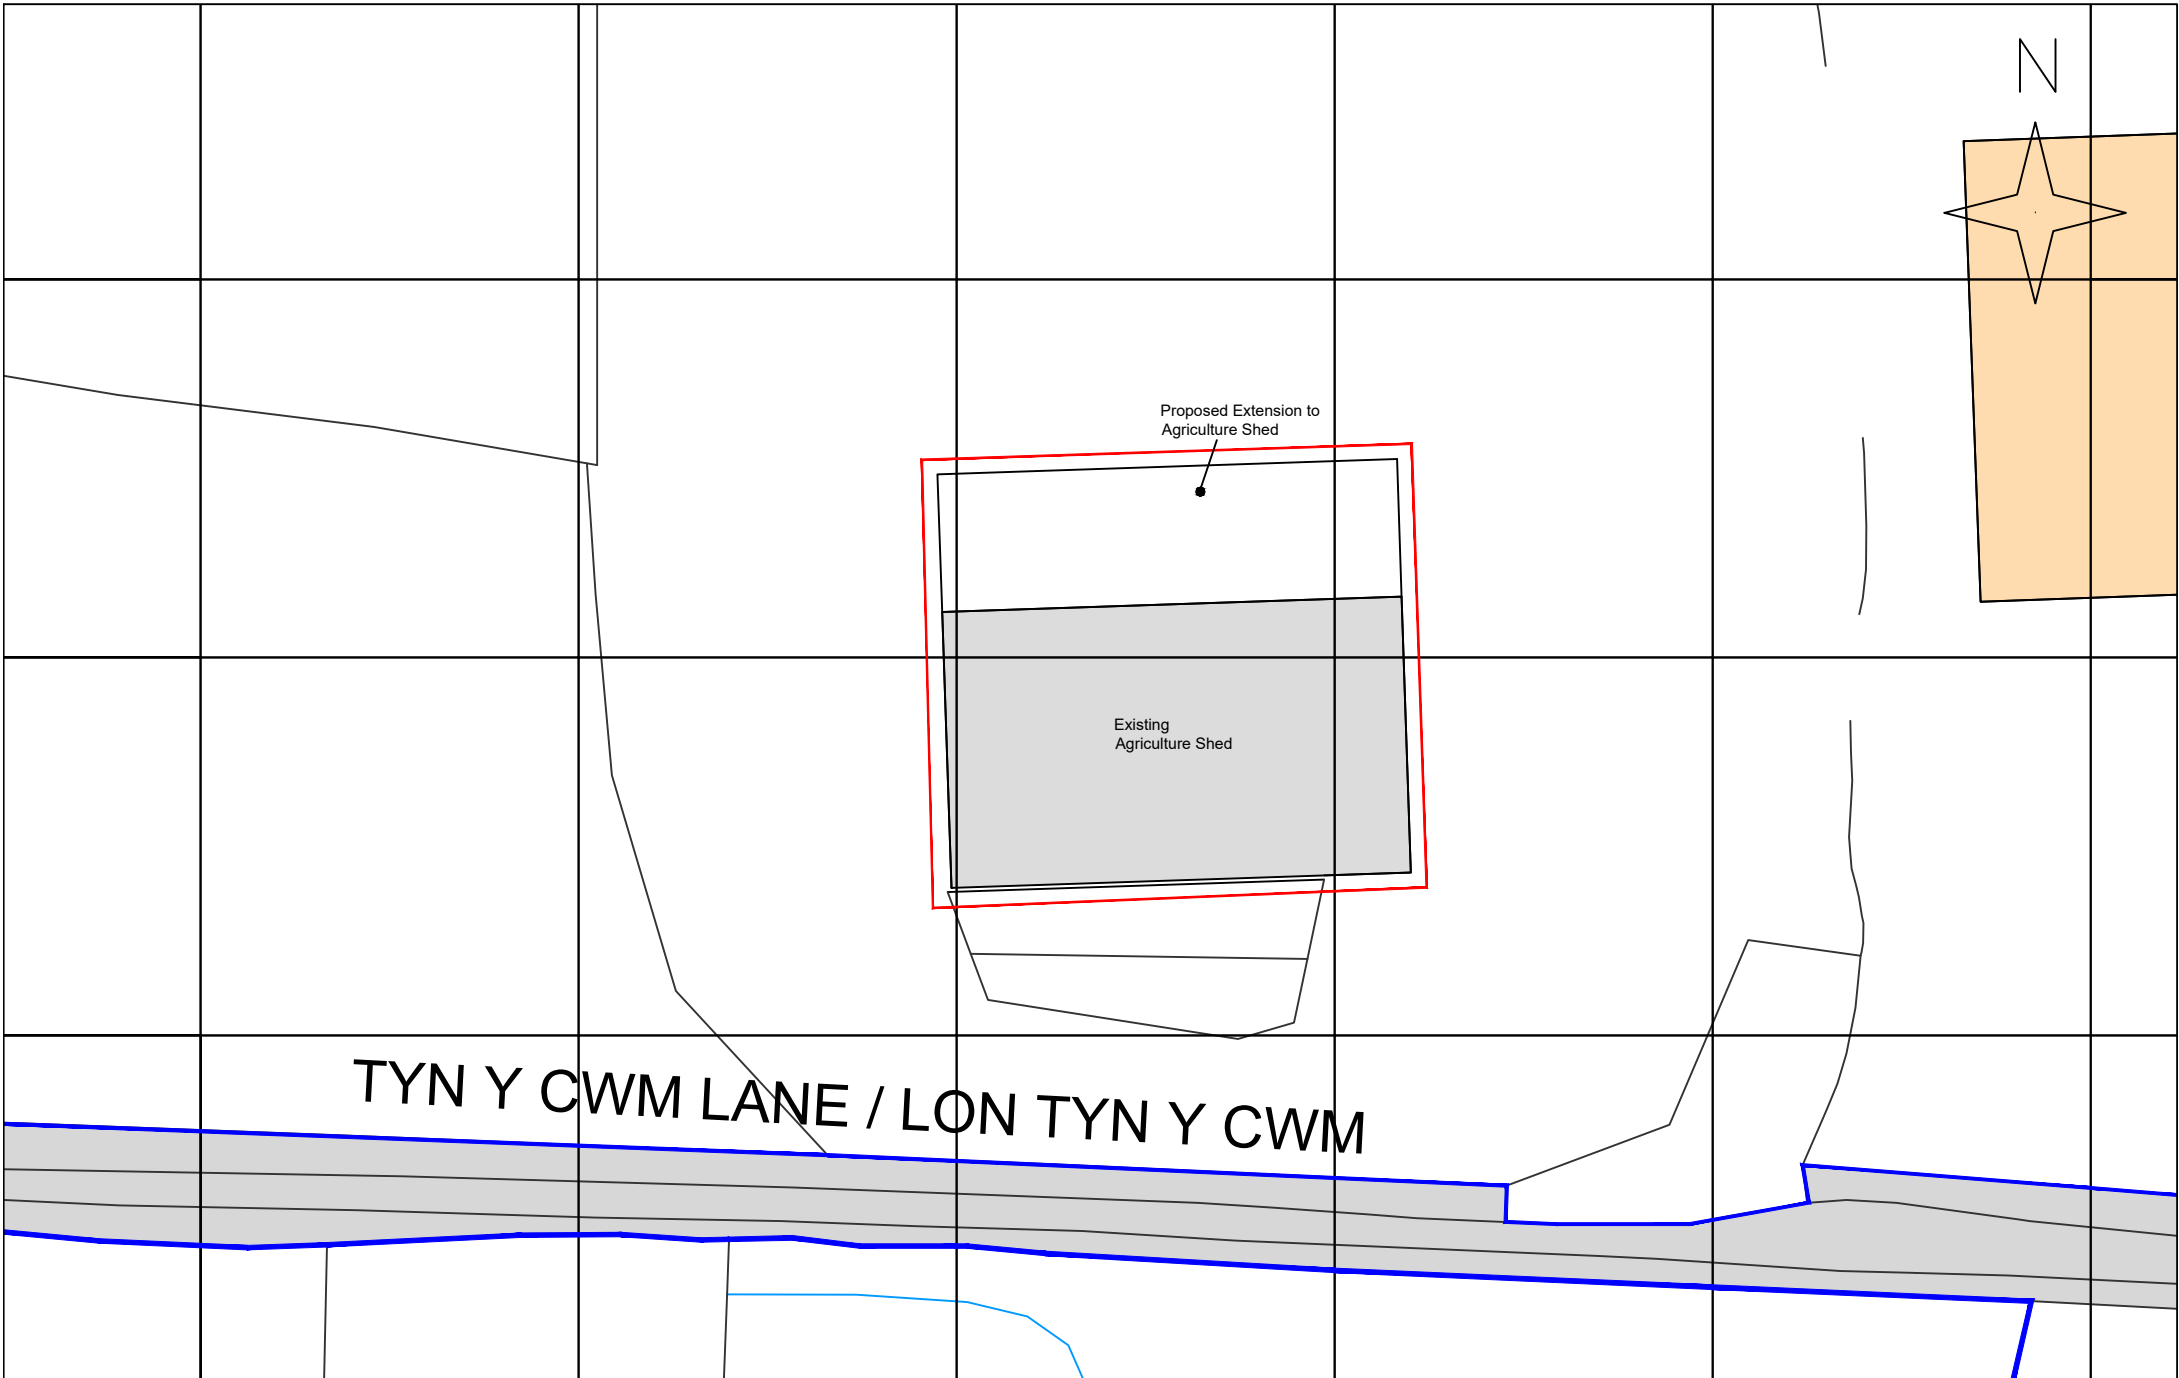

DO NOT SCALE THIS DRAWING	Revisions		Project Tyn Y Cwm Farm		Project No 1001	Drawing No 081	Revision	Client Mr Hopkins
			Drawing Description Block Plan		Drawn By MGA	Scale 1:500 @ A4	Date Aug 2019	