


Block Plan



Scale 1:200



DO NOT SCALE THIS DRAWING

Revisions	Project	Project No	Drawing No	Revision	Client
	Tyn Y Cwm Farm	1001	103		Mr Hopkins
	Drawing Description	Drawn By	Scale	Date	
	Proposed Roof Floor	MGA	1:200 @ A4	Sept 2020	