



Proposed Side Elevations

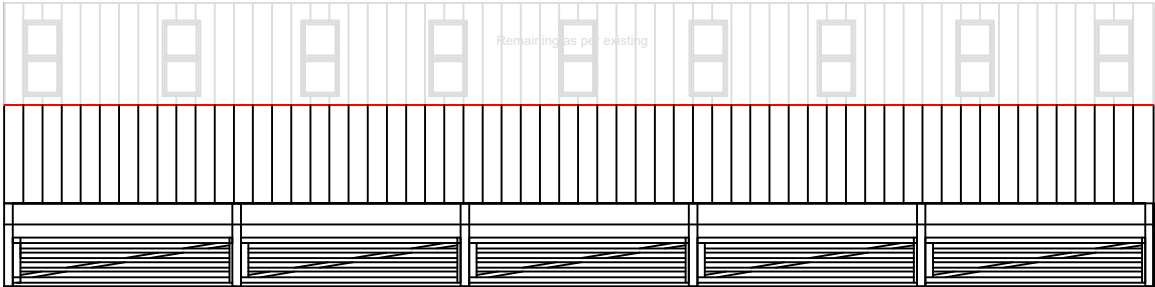

Scale 1:200

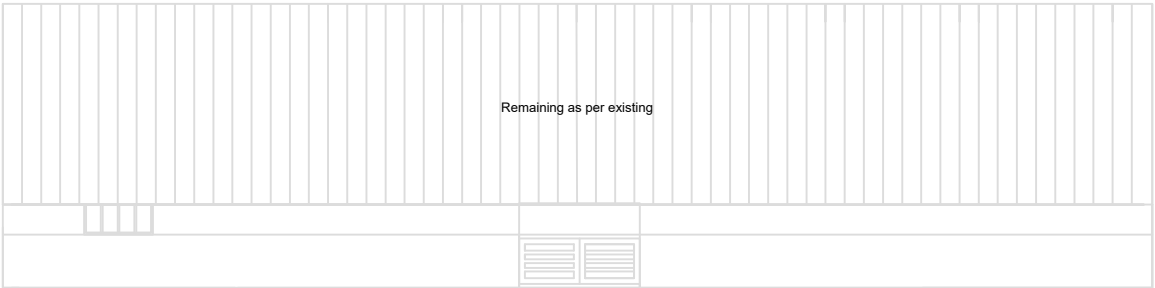

Scale 1:200



DO NOT SCALE THIS DRAWING

Revisions	Project	Project No	Drawing No	Revision	Client
	Tyn Y Cwm Farm	1001	106		Mr Hopkins
Drawing Description	Drawn By	Scale	Date		
Proposed Side Elevations	MGA	1:200 @ A4	Sept 2020		