


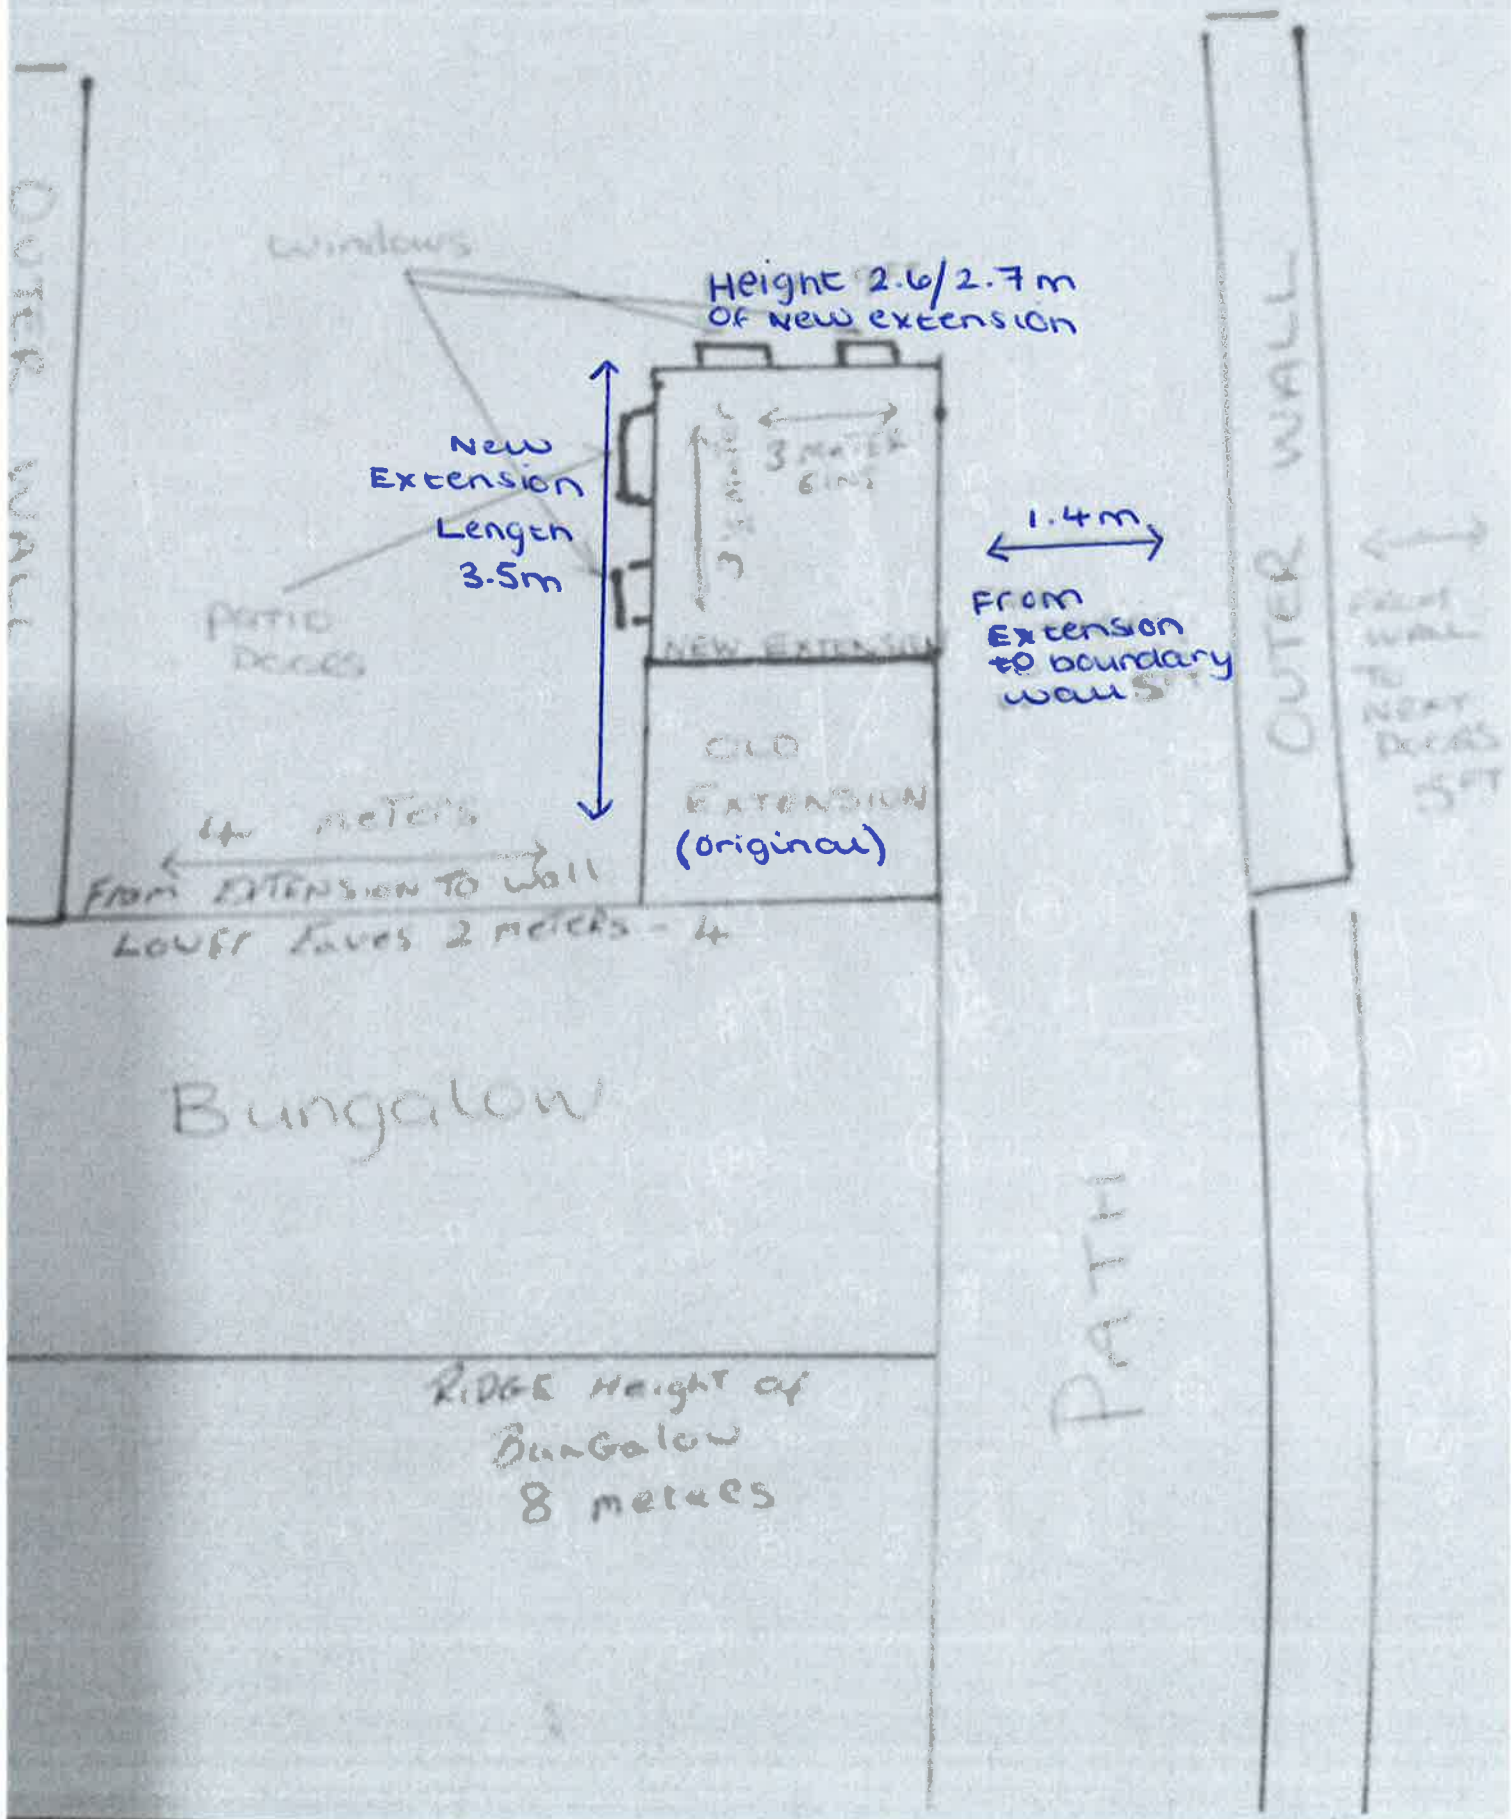

Windows

Height 2.6/2.7 m
OF NEW extension

New
Extension
Length
3.5m

Patio
Deck

1.4m
From
Extension
to boundary
wall

NEW EXTENSION

OLD
EXTENSION
(original)

4 meters
From extension to wall
Lower Level 2 metres - 4

Bungalow

RIDGE HEIGHT of
Bungalow
8 metres

PATH

OUTER WALL

5m
From wall
to new
deck