


161 Main Road, SA10 7TT

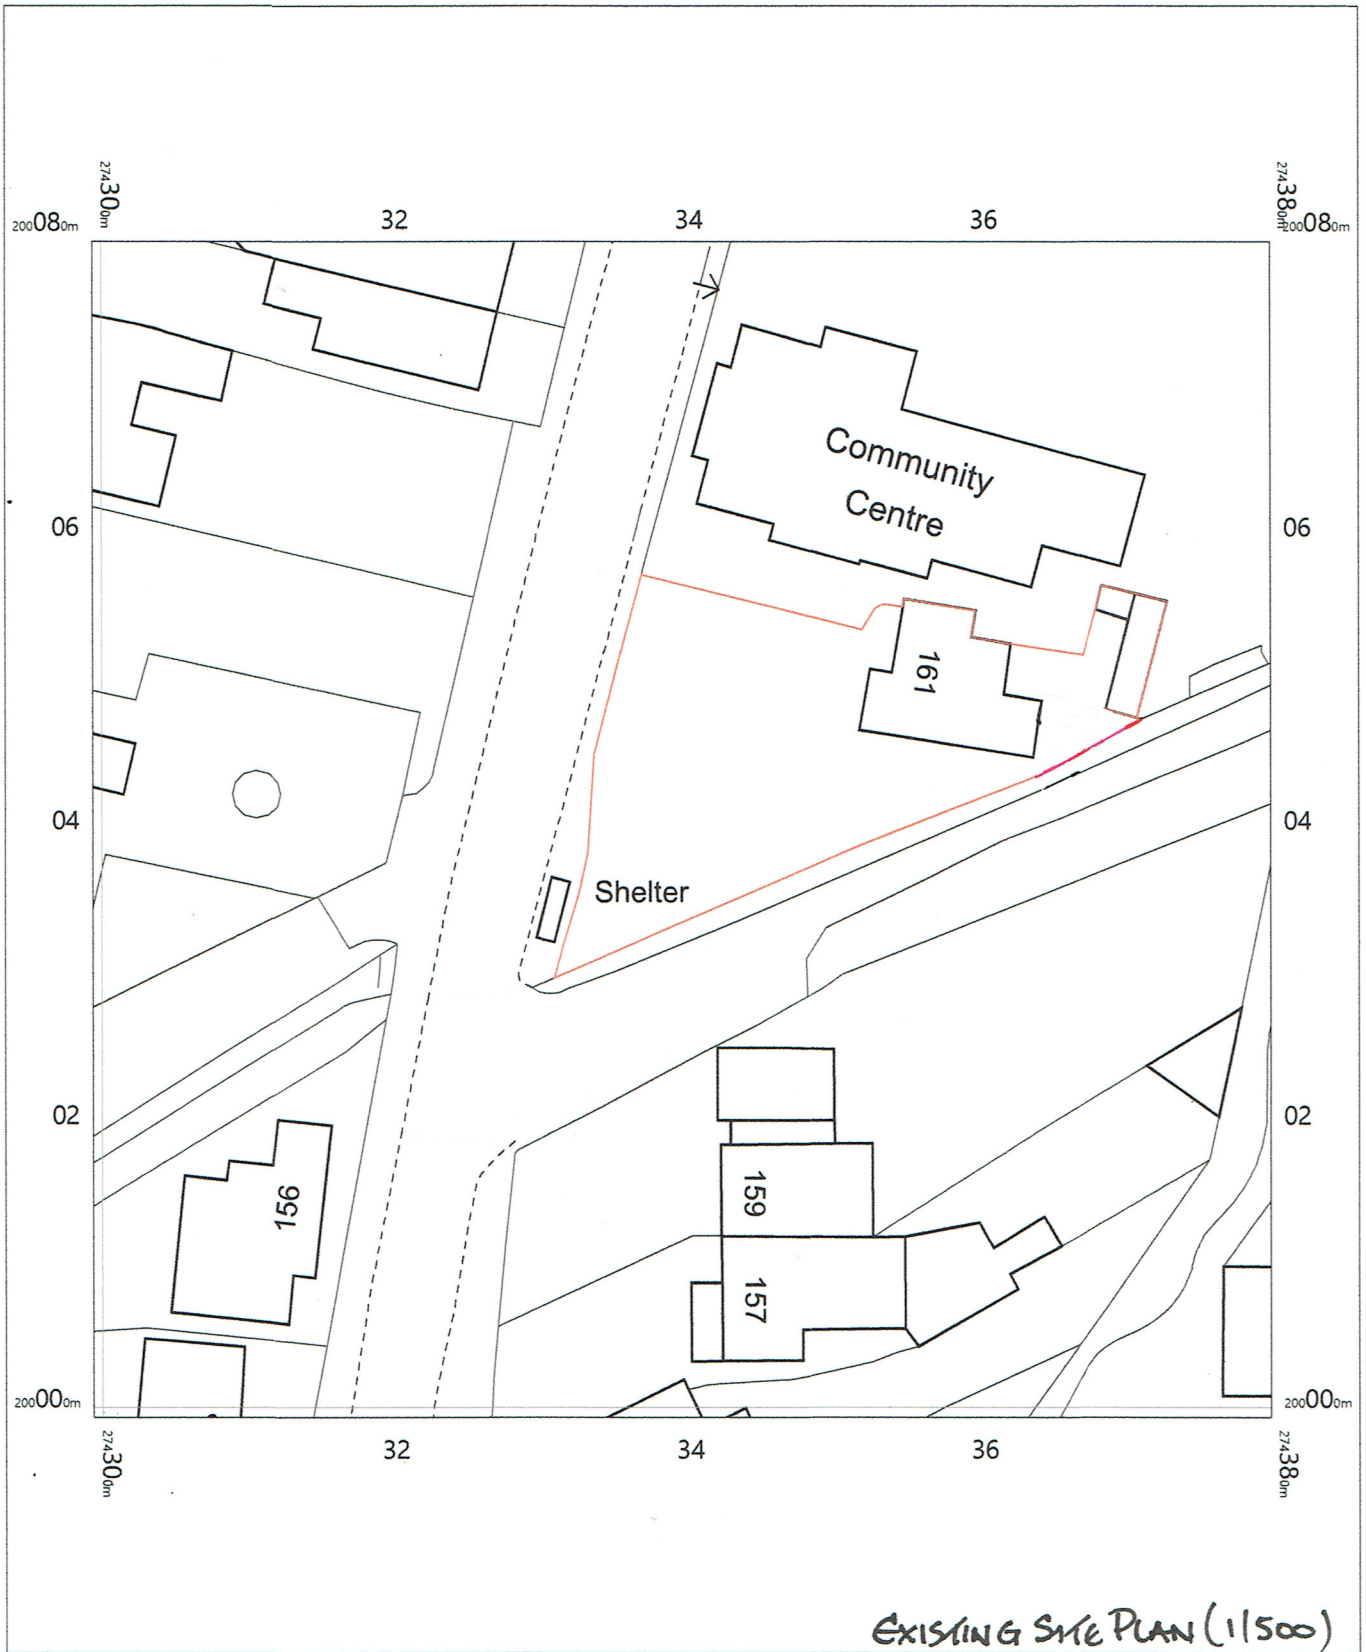


161 Main Road,
Neath,
Bryncoch,
Neath Port Talbot
SA10 7TT

OS MasterMap 1250/2500/10000 scale
Saturday, August 22, 2020, ID: MPMBW-00896932
www.blackwellmapping.co.uk

1:500 scale print at A4, Centre: 274339 E, 200039 N

© Crown Copyright Ordnance Survey. Licence no. 100041041

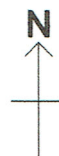

BLACKWELL'S
MAPPING SERVICES
PERSONAL & PROFESSIONAL MAPPING
www.blackwellmapping.co.uk

TEL: 0800 151 2612
maps@blackwell.co.uk