



Plan View of Wall (1/100)

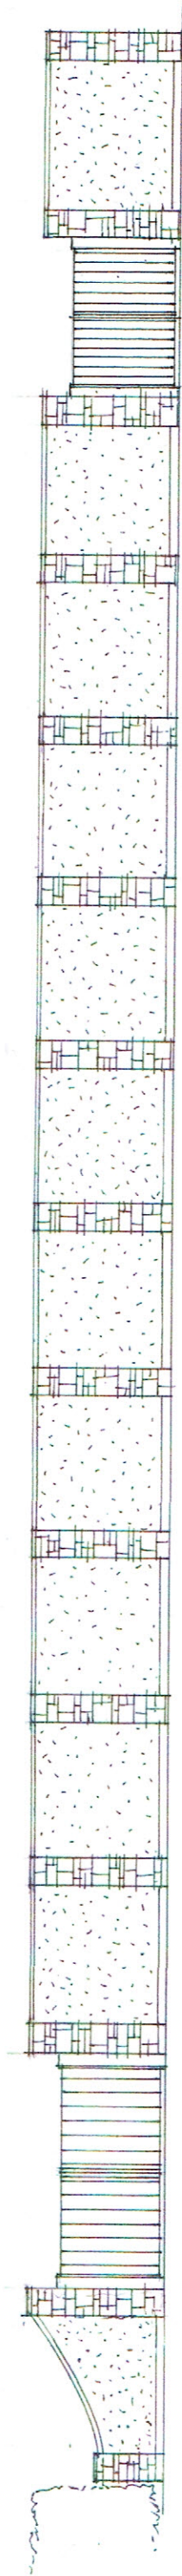

Elevational View of Wall (1/100)

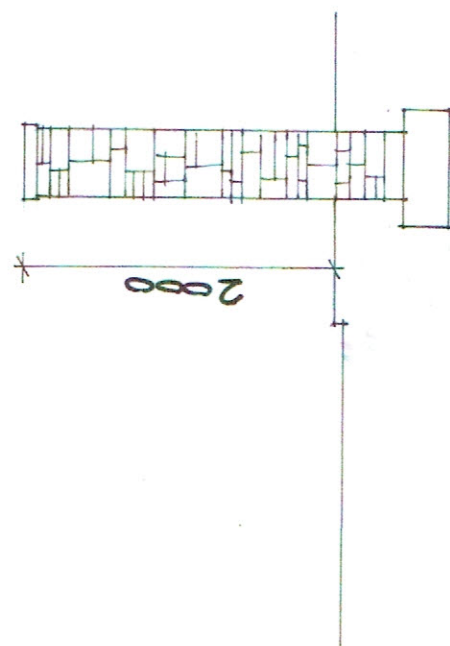

Section of Wall (1/50)

450 x 450 Masonry Pillars with infill
panels of 325 thick rendered blockwork.

Boundary Wall Details
Dwg No: 161/ME/04