


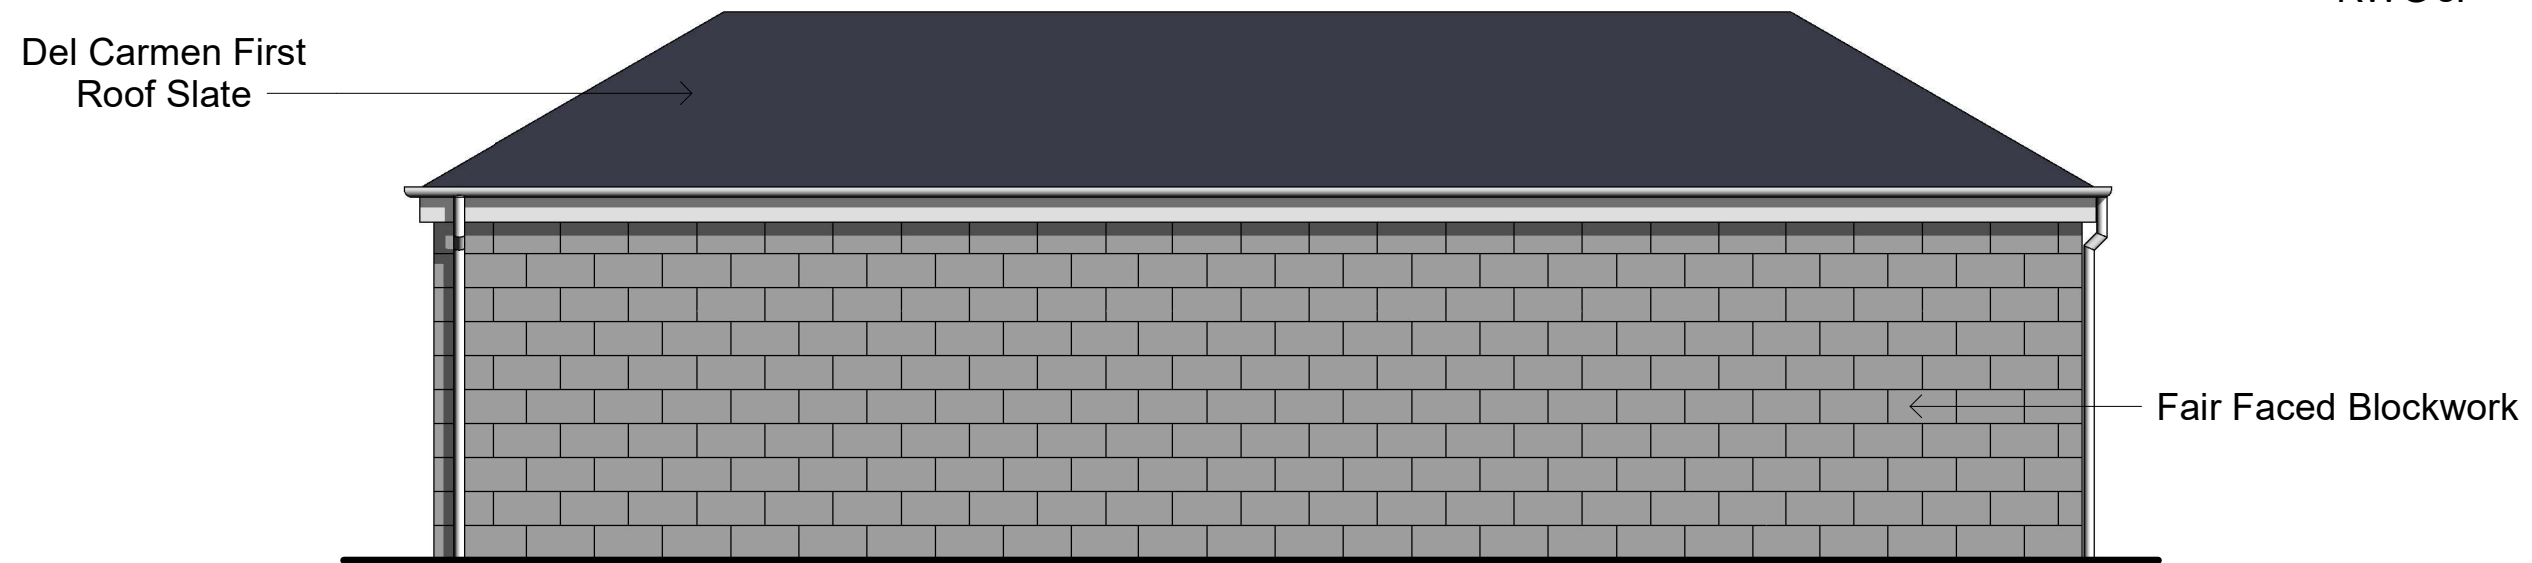

NOTES:



DRAWING STATUS

Planning

PROJECT

G Bates Outhouse

TITLE

Outhouse Elevations

CLIENT

Mr G Bates

DRAWN BY
Gareth Owen

DATE
24.07.20

SCALE (@A3)
1 : 50

PROJECT NO.
GOCD GB01

DRAWING NO.
A007

REV
B

GO CONCEPT DESIGNS LTD, 9 DARWIN RD, PORT TALBOT, SA12 6BT
gareth@goconceptdesigns.co.uk