




Reproduced from an Ordnance Survey map with the permission of the
Controller of Her Majesty's Stationary Office. Crown Copyright reserved

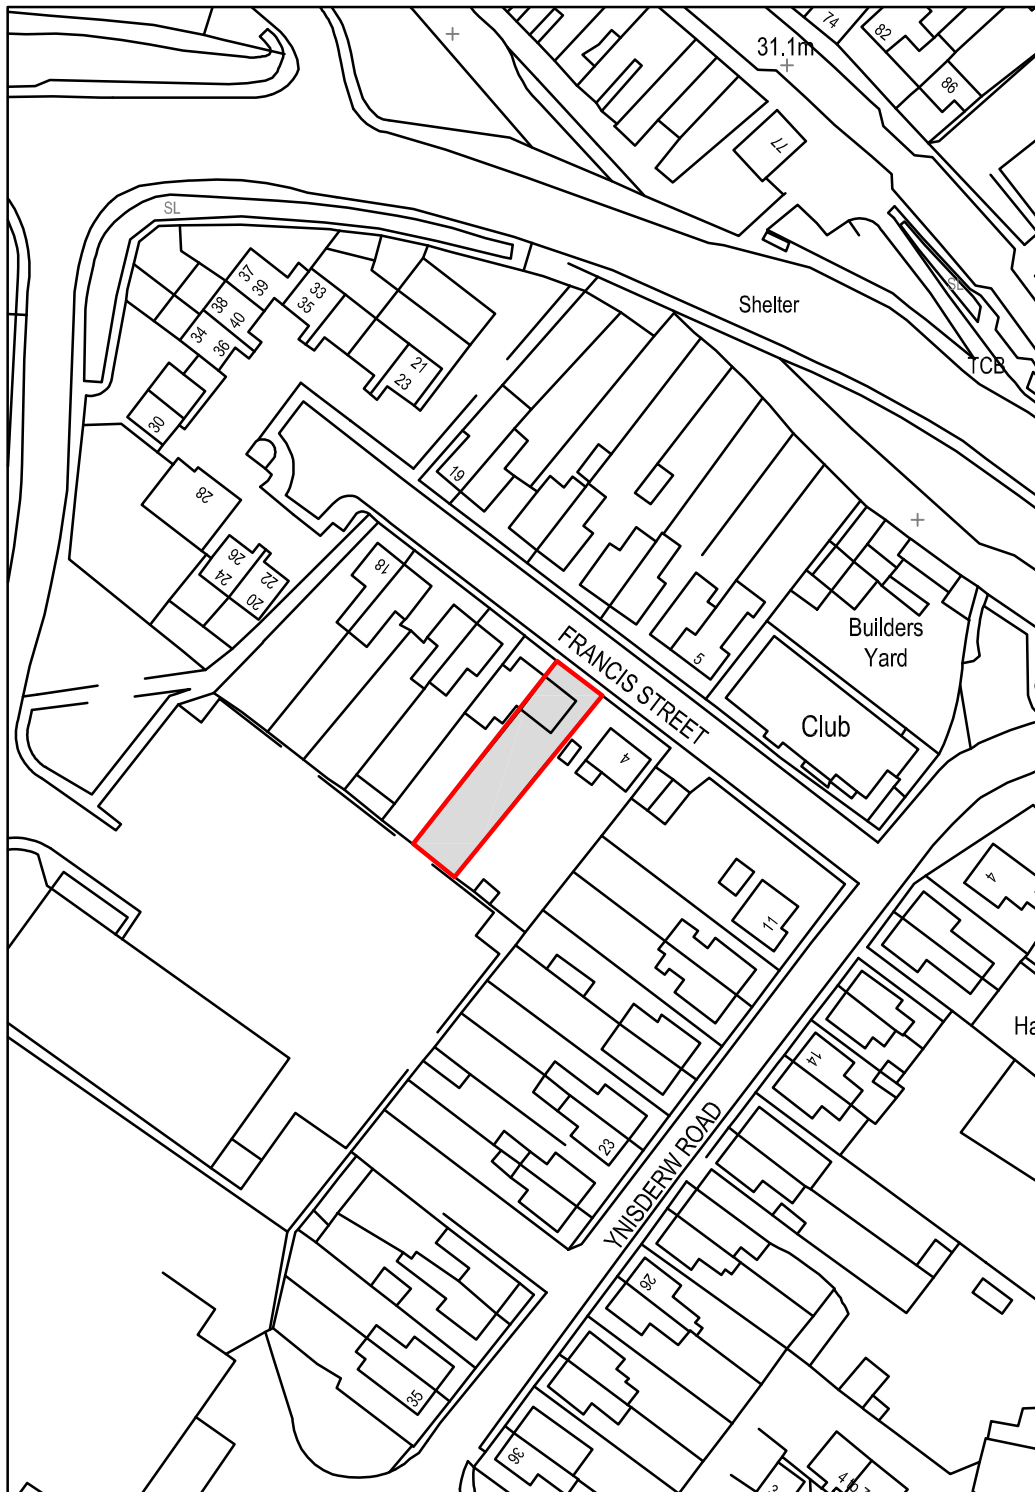

SITE LOCATION PLAN
Scale 1:1250



Cwm Planning & Design Ltd.
(architectural and Draughting Services)

Client:

Mr. & Mrs. Percival
8 Francis Street
Pontardawe

Project Title:

**PROPOSED
SINGLE STOREY
REAR EXTENSION**

General Notes:

1. Do not scale from this drawing, take figured dimensions only.
2. Dimensions are in millimeters unless otherwise stated.

Drawing Issue:

**LAWFUL
DEVELOPMENT**

Drawing Title:

SITE LOCATION PLAN

Drawing No: 001

Revision:

Date: 15-09-2020

Revised:

Scale(s): 1:1250

Paper Size: **A4**