


existing boundary wall

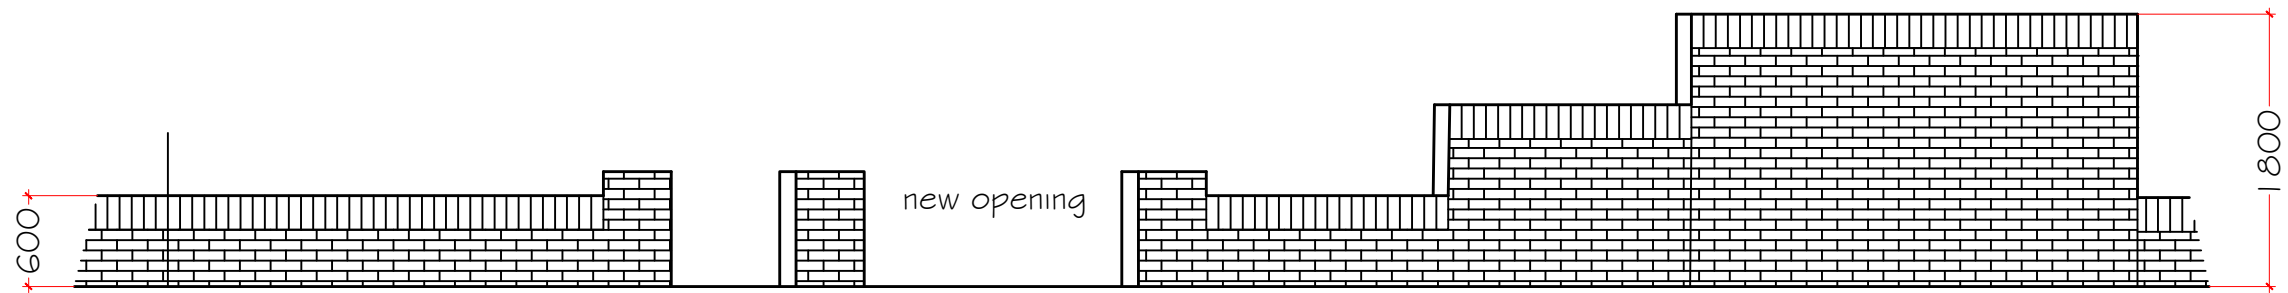

proposed boundary wall

PETER JONES
TALBOT DESIGN SERVICES
mobile: 07817538014
email: jonespeter177@gmail.com

Proposed hardstanding
80 Tyn Y Twr
Baglan, Port Talbot

elevations showing
boundary wall

drawing No
80TYN - 04

date
Sept 2020

scale
1:50