
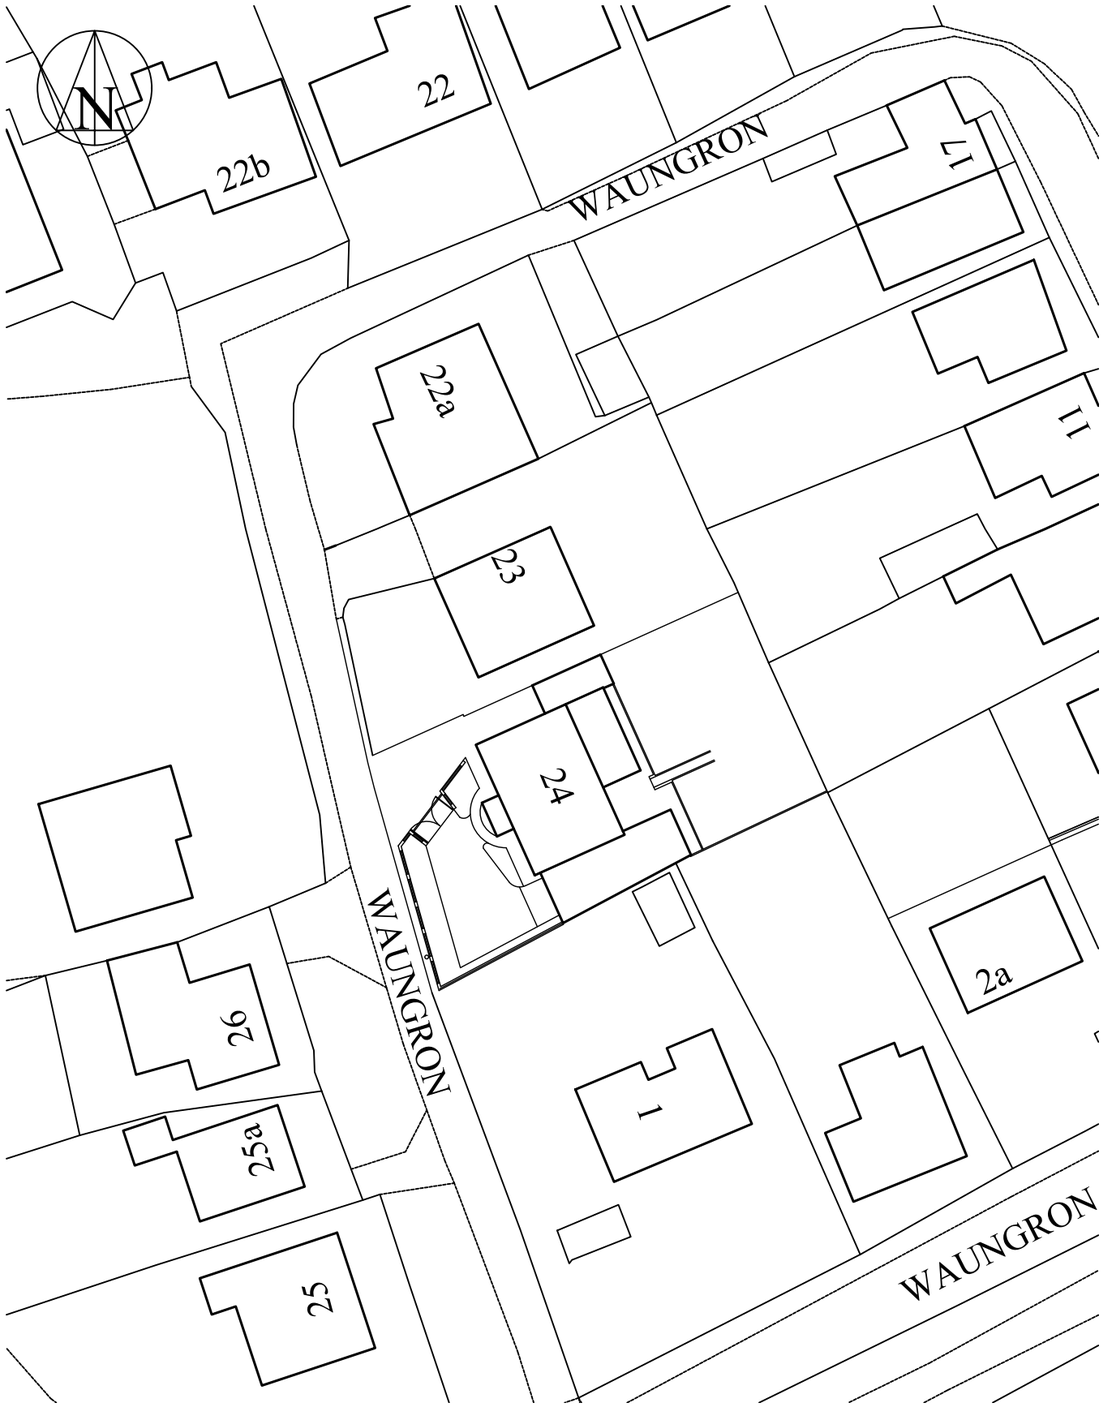


1:500 Block Plan

Note:-

- This drawing is intended for the purposes indicated only.
- All dimensions are approximate and should be checked on site, with discrepancies reported.
- Services searches to be obtained, prior to tendering or works commencing on site.
- Building Regulations to be contacted to check if an application is required, and should advise the contractor accordingly.
- A Party Wall agreement may be required with adjoining neighbours, prior to staring work.
- CDM Regulations 2015 & Health and Safety at work act 1974 apply.

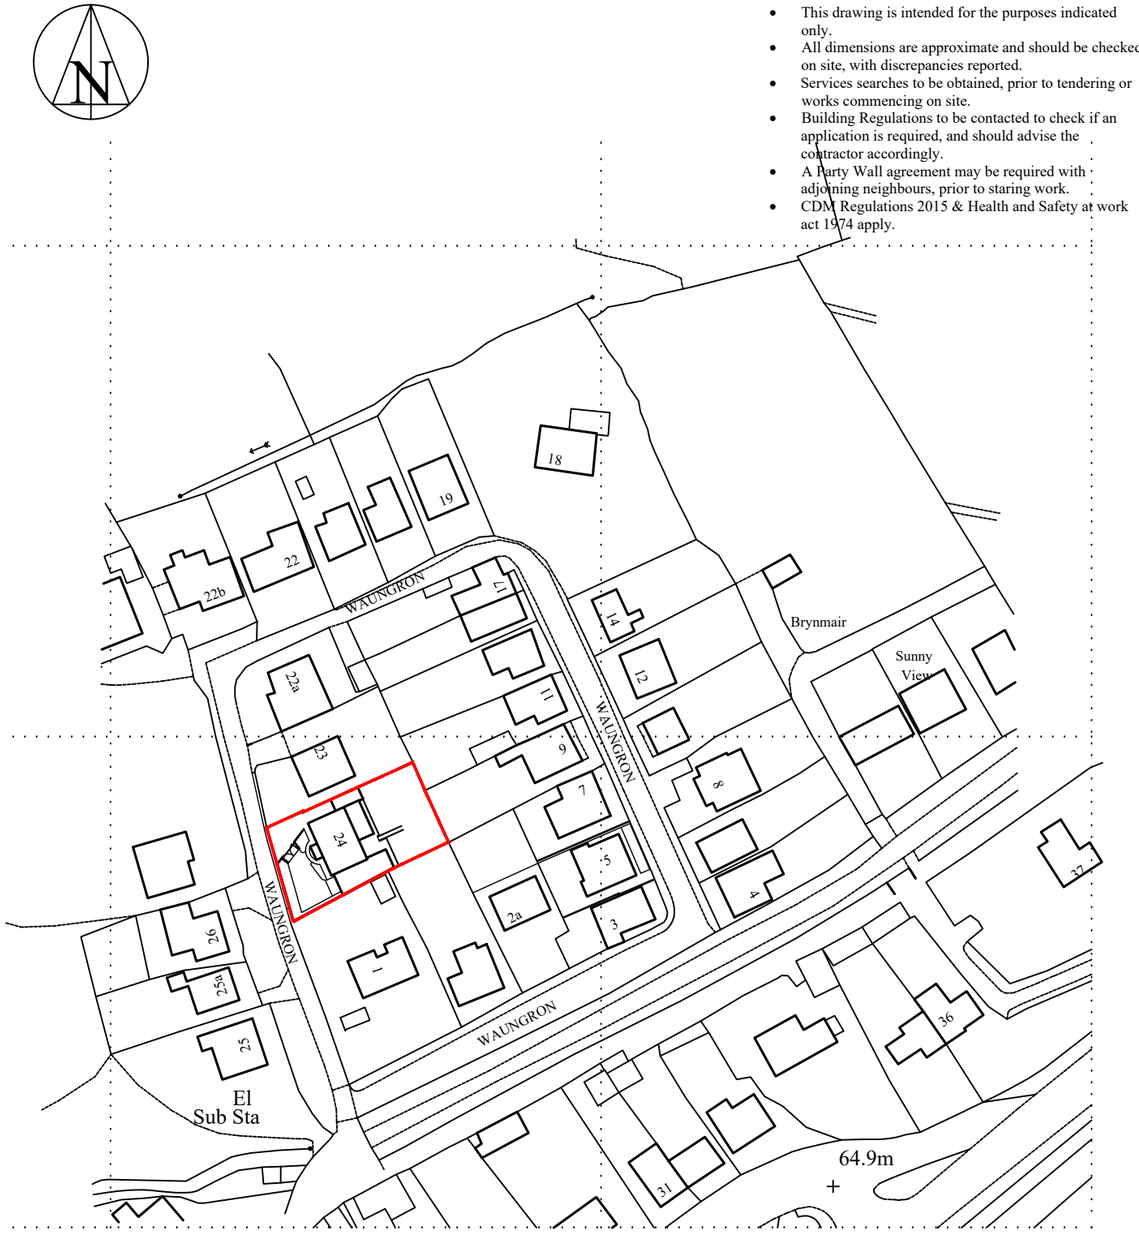

1:1250 Site Location

Gary Seymour
Drawing Services

Client:- Mr Leigh Davenport No. 24, Waungron, Glynneath, Neath. SA11 5AS	Job Title :- Proposed loft conversion & rear extension to No. 24, Waungron, Glynneath, Neath. SA11 5AS		Dwg Title:- Site Location & Block Plans	
Scale:-1:1250 & 1:500	Date :- September 2020	Stage :- Planning	Dwg No.:- 1168-P01	Rev.:- A3

10, Wellfield, Melincourt, Neath. SA11 4AU. Mob.:- 07846 715003 Email.:- garyjseymour@gmail.com