

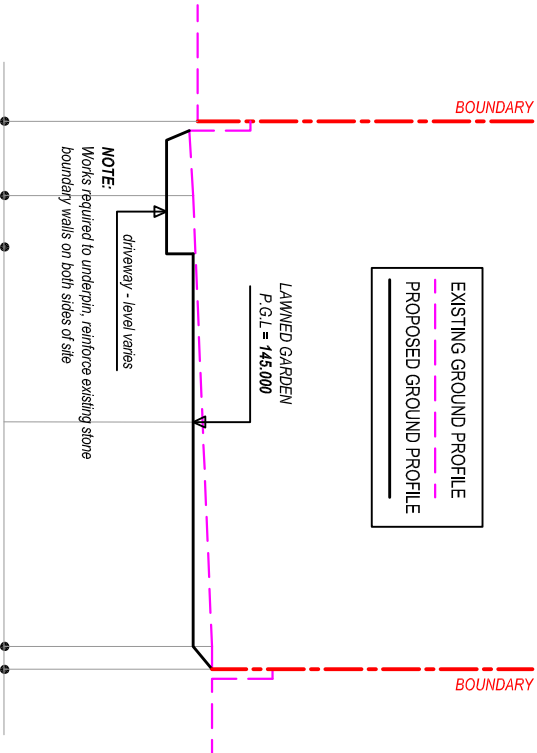
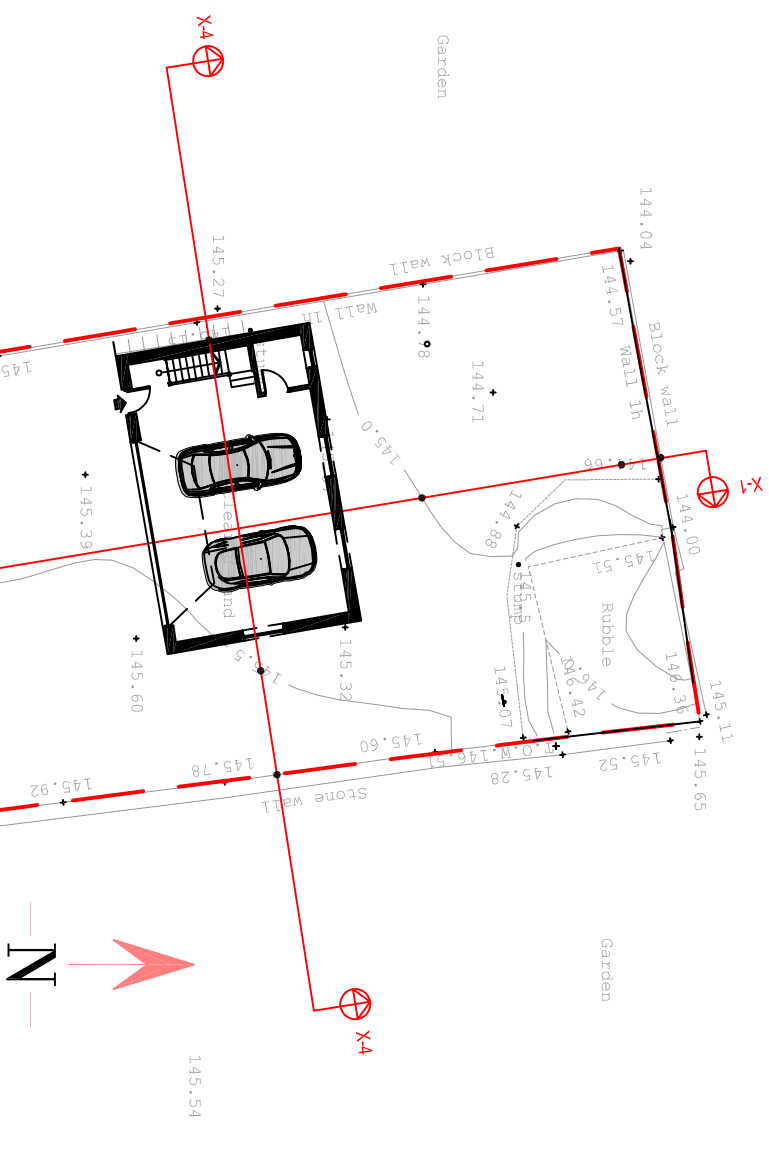
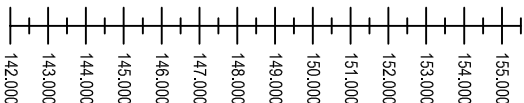


PROPOSED SECTION X-3 - THROUGH GARDEN
Scale 1:200

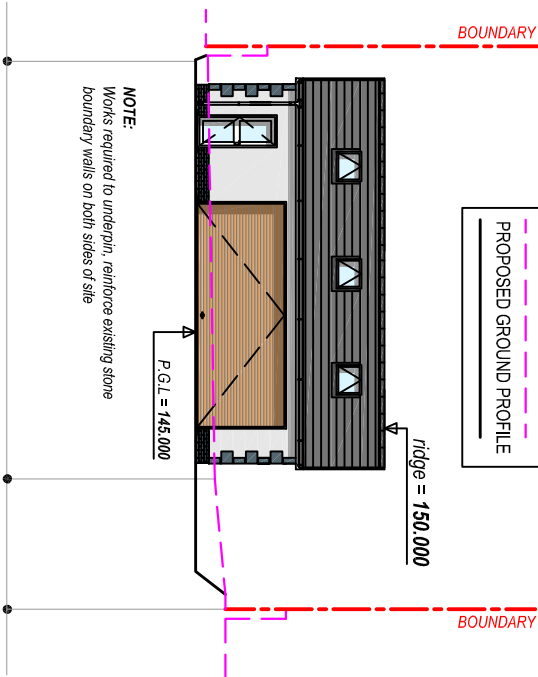

PROPOSED SECTION X-4 - THROUGH GARAGE
Scale 1:200

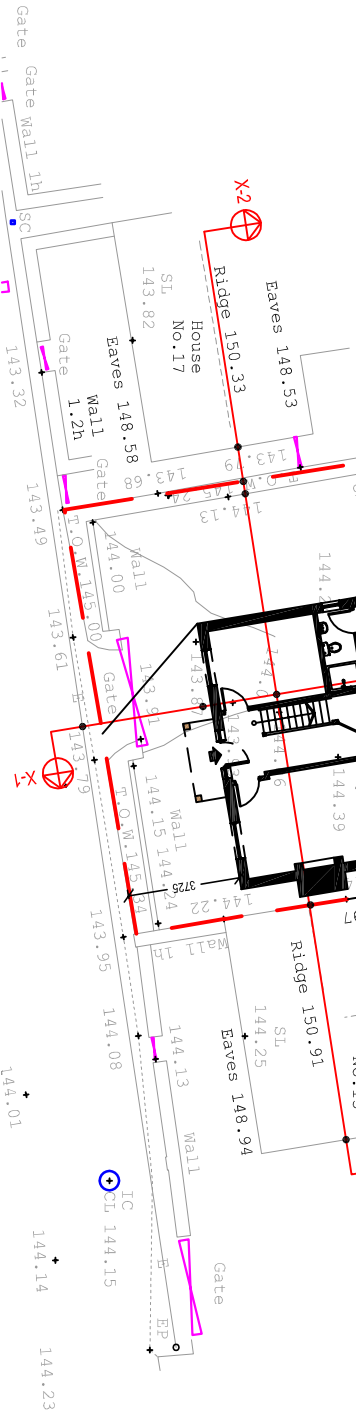

SECTION KEY PLAN ON EXISTING SURVEY
Scale 1:250

Mr. N. Staines & Miss E. Jones
1 Glyn Road
Lower Brynamman
SA18 1SS

PROPOSED DETACHED DWELLING
on Land at 15 Glyn Road
Lower Brynamman

General Notes:
1. Do not scale from this drawing. Take figured dimensions only.
2. Dimensions are in millimeters unless otherwise stated.

PLANNING

Drawing Title: EXISTING SURVEY / EX & PROP. SECTIONS	
Drawing No: 002	Revision: B
Date: 18-03-2020	Revised: 08-10-2020
Scale(s): 1:250	Paper Size: A3



Cwm Planning & Design Ltd.
(architectural and Draughting Services)