
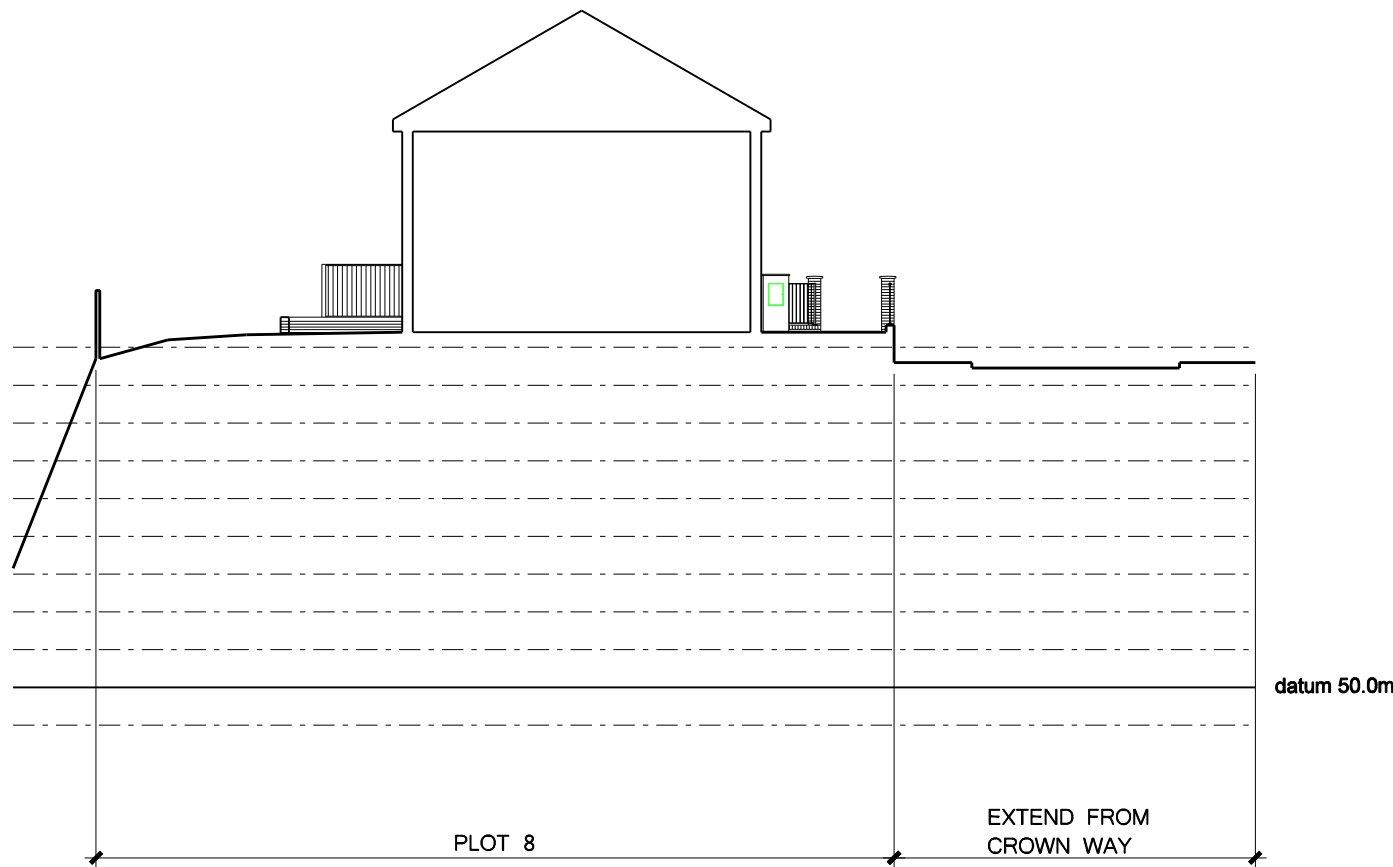
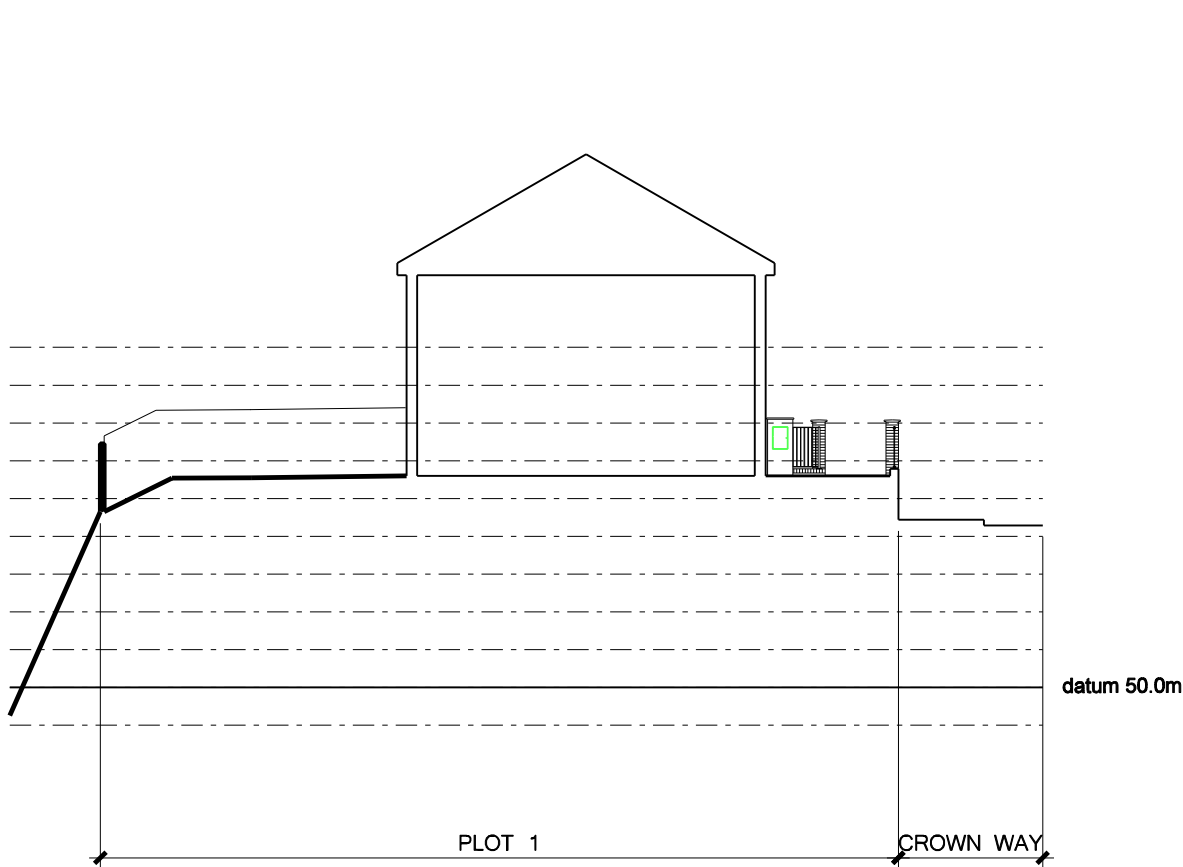


Revisions		
A	BOUNDARY TREATMENTS ADJUSTED. FACADE ADDED BETWEEN PLOTS 6 & 7	05 FEB '19
B	LEVELS AND HOUSES UPDATED TO INDICATE THE ILKA HOMES SYSTEM.	17 AUG '20
C	HOUSE ELEVATIONS GENERALLY UPDATED.	15 SEP '20
D	WINDOW SIZES AND ARRANGEMENT TO PLOTS 7 & 8 AMENDED.	28 SEP '20

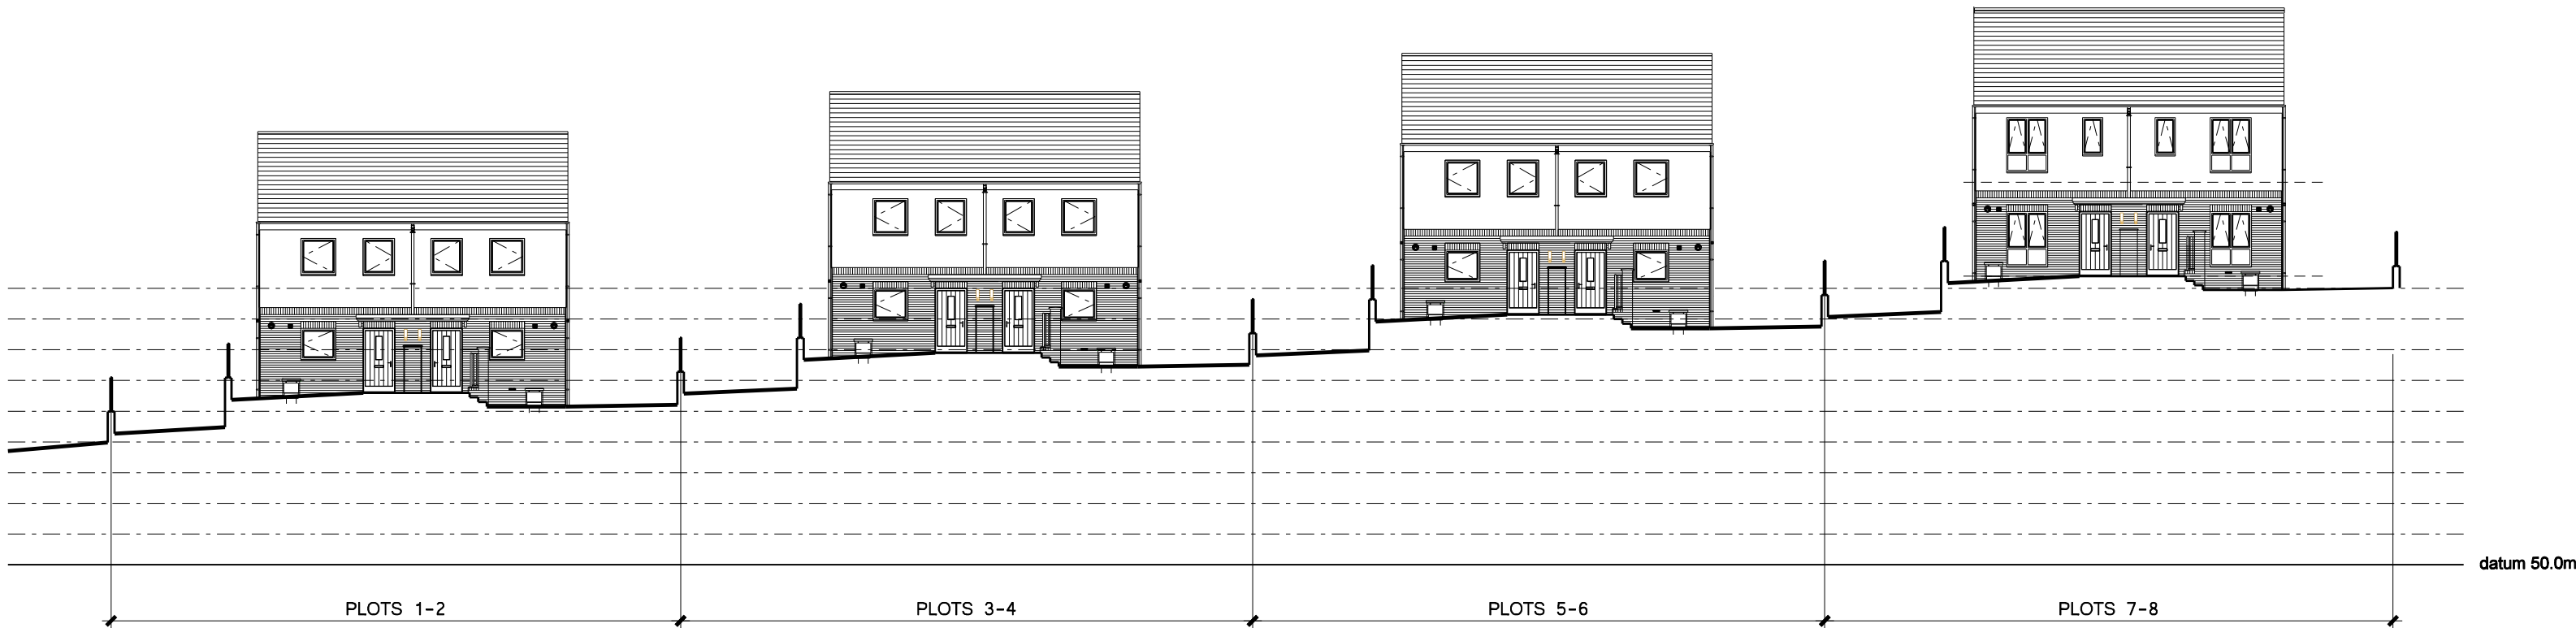

pentan
architects

22 Cathedral Road
Cardiff CF11 9LJ

t: 029 2030 9010
info@pentan.co.uk

PRELIMINARY

Project
LAND OFF CROWN WAY, COED DARCY, NEATH
Client
COASTAL HOUSING GROUP
Drawing Title

PROPOSED SITE SECTIONS

NOTES. Do not scale. All dimensions are in millimetres unless stated otherwise

Date
DEC '18
Scale
1:200 @ A2
Drawing No.
3713 / PA / 011
Rev.
D