


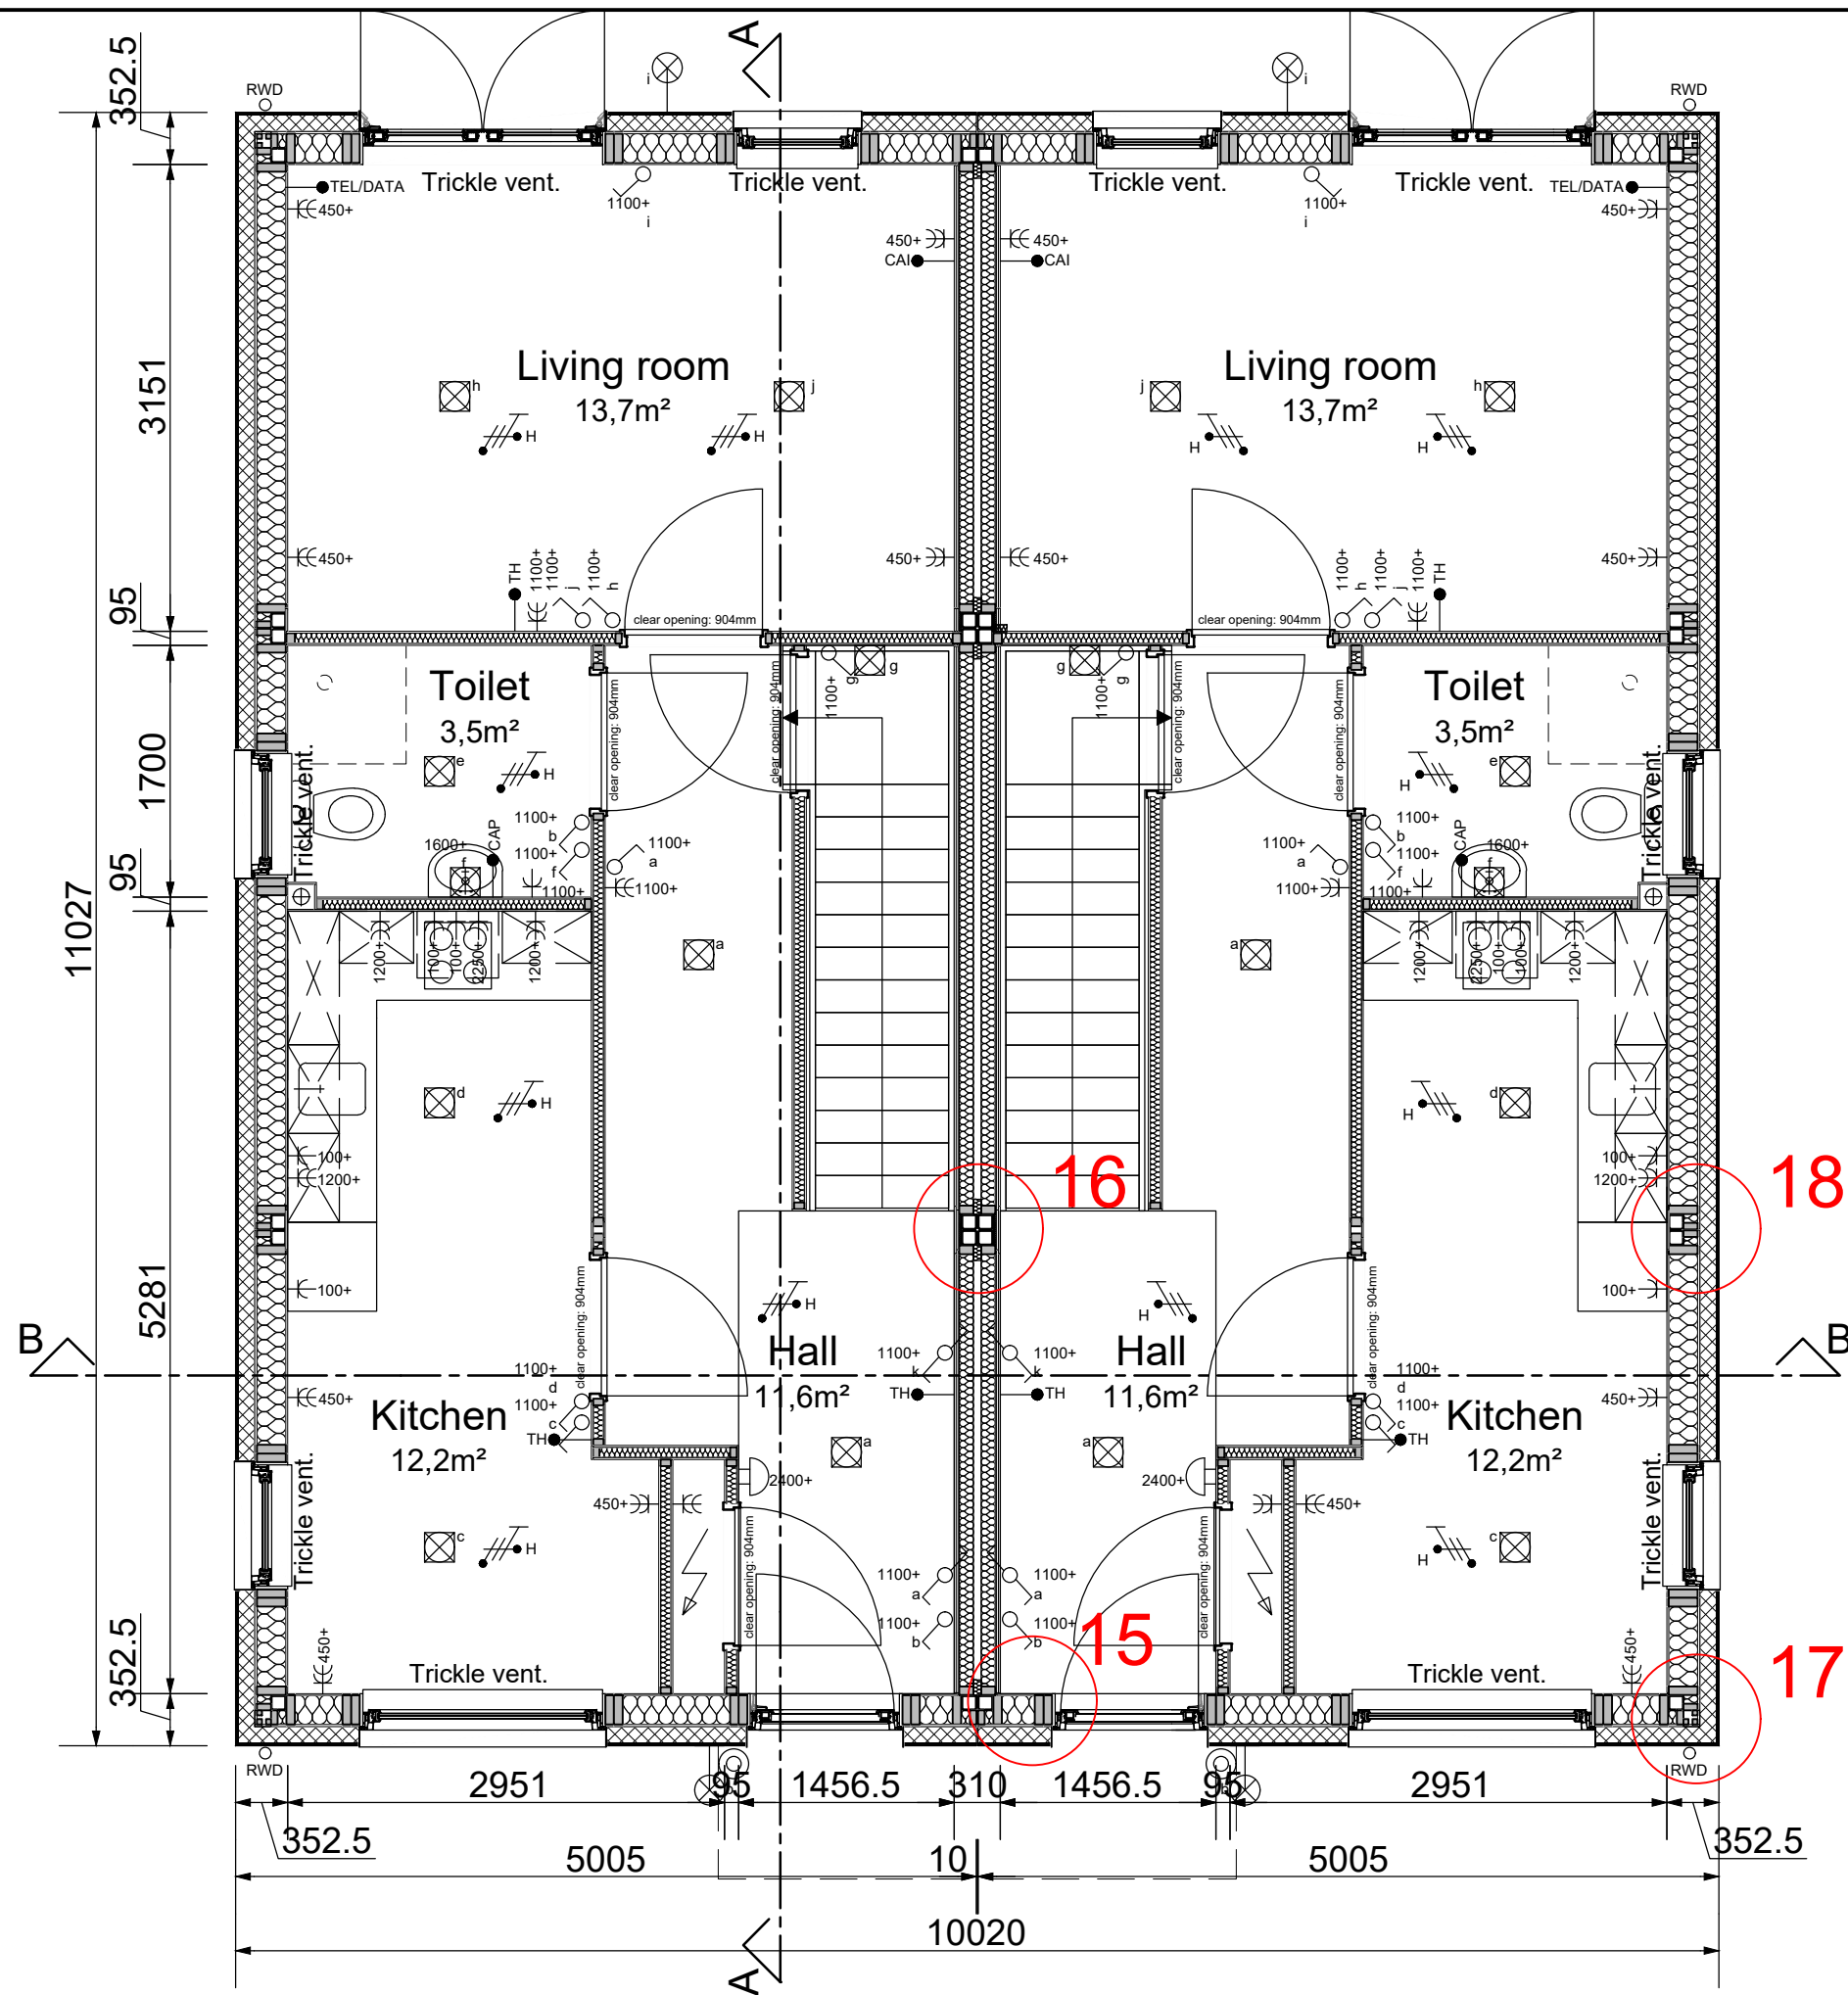

STAIRS:
Going: 220mm
Rise: 184mm
Angle: 39,7°

ELECTRICITY	
SYMBOL	DESCRIPTION
	Light fixture outlet box
	Light fixture wall outlet box
	Socket outlet single
	Socket outlet double
	Single pole switch
	3-way switch
	Doorbel switch
	Doorbel sound
	Thermostat
	Earth bar
	Outlet radiant panel

(C) : electricity
(B) : changed on comments 11-09-20 (by Coastal)

jansnel
FLEXIBEL BOUWEN

OFFICE MONTFOORT
(THE NETHERLANDS)
WILLESKOP 94
3417 ME MONTFOORT
POSTBUS 200
3417 ZL MONTFOORT
Tel. : 0031 (0)348 47 90 90
Web : www.jansnel.com

Ground floor			
Two dwellings Coed Darcy Project Coed Darcy Project, Wales			
Projectnr.	P.008718	Size	A3
		Pr.Stat.	Approval
Sheet	B01a	Checked by	
		Comm	
Scale	1:50	Calc	
Constr.system.	Living	Drawn by	HSys
Date	19-08-20	DJR	Plann.
modified (B)	17-09-20	DJR	TSys
modified (C)	25-09-20	DJR	TCon