


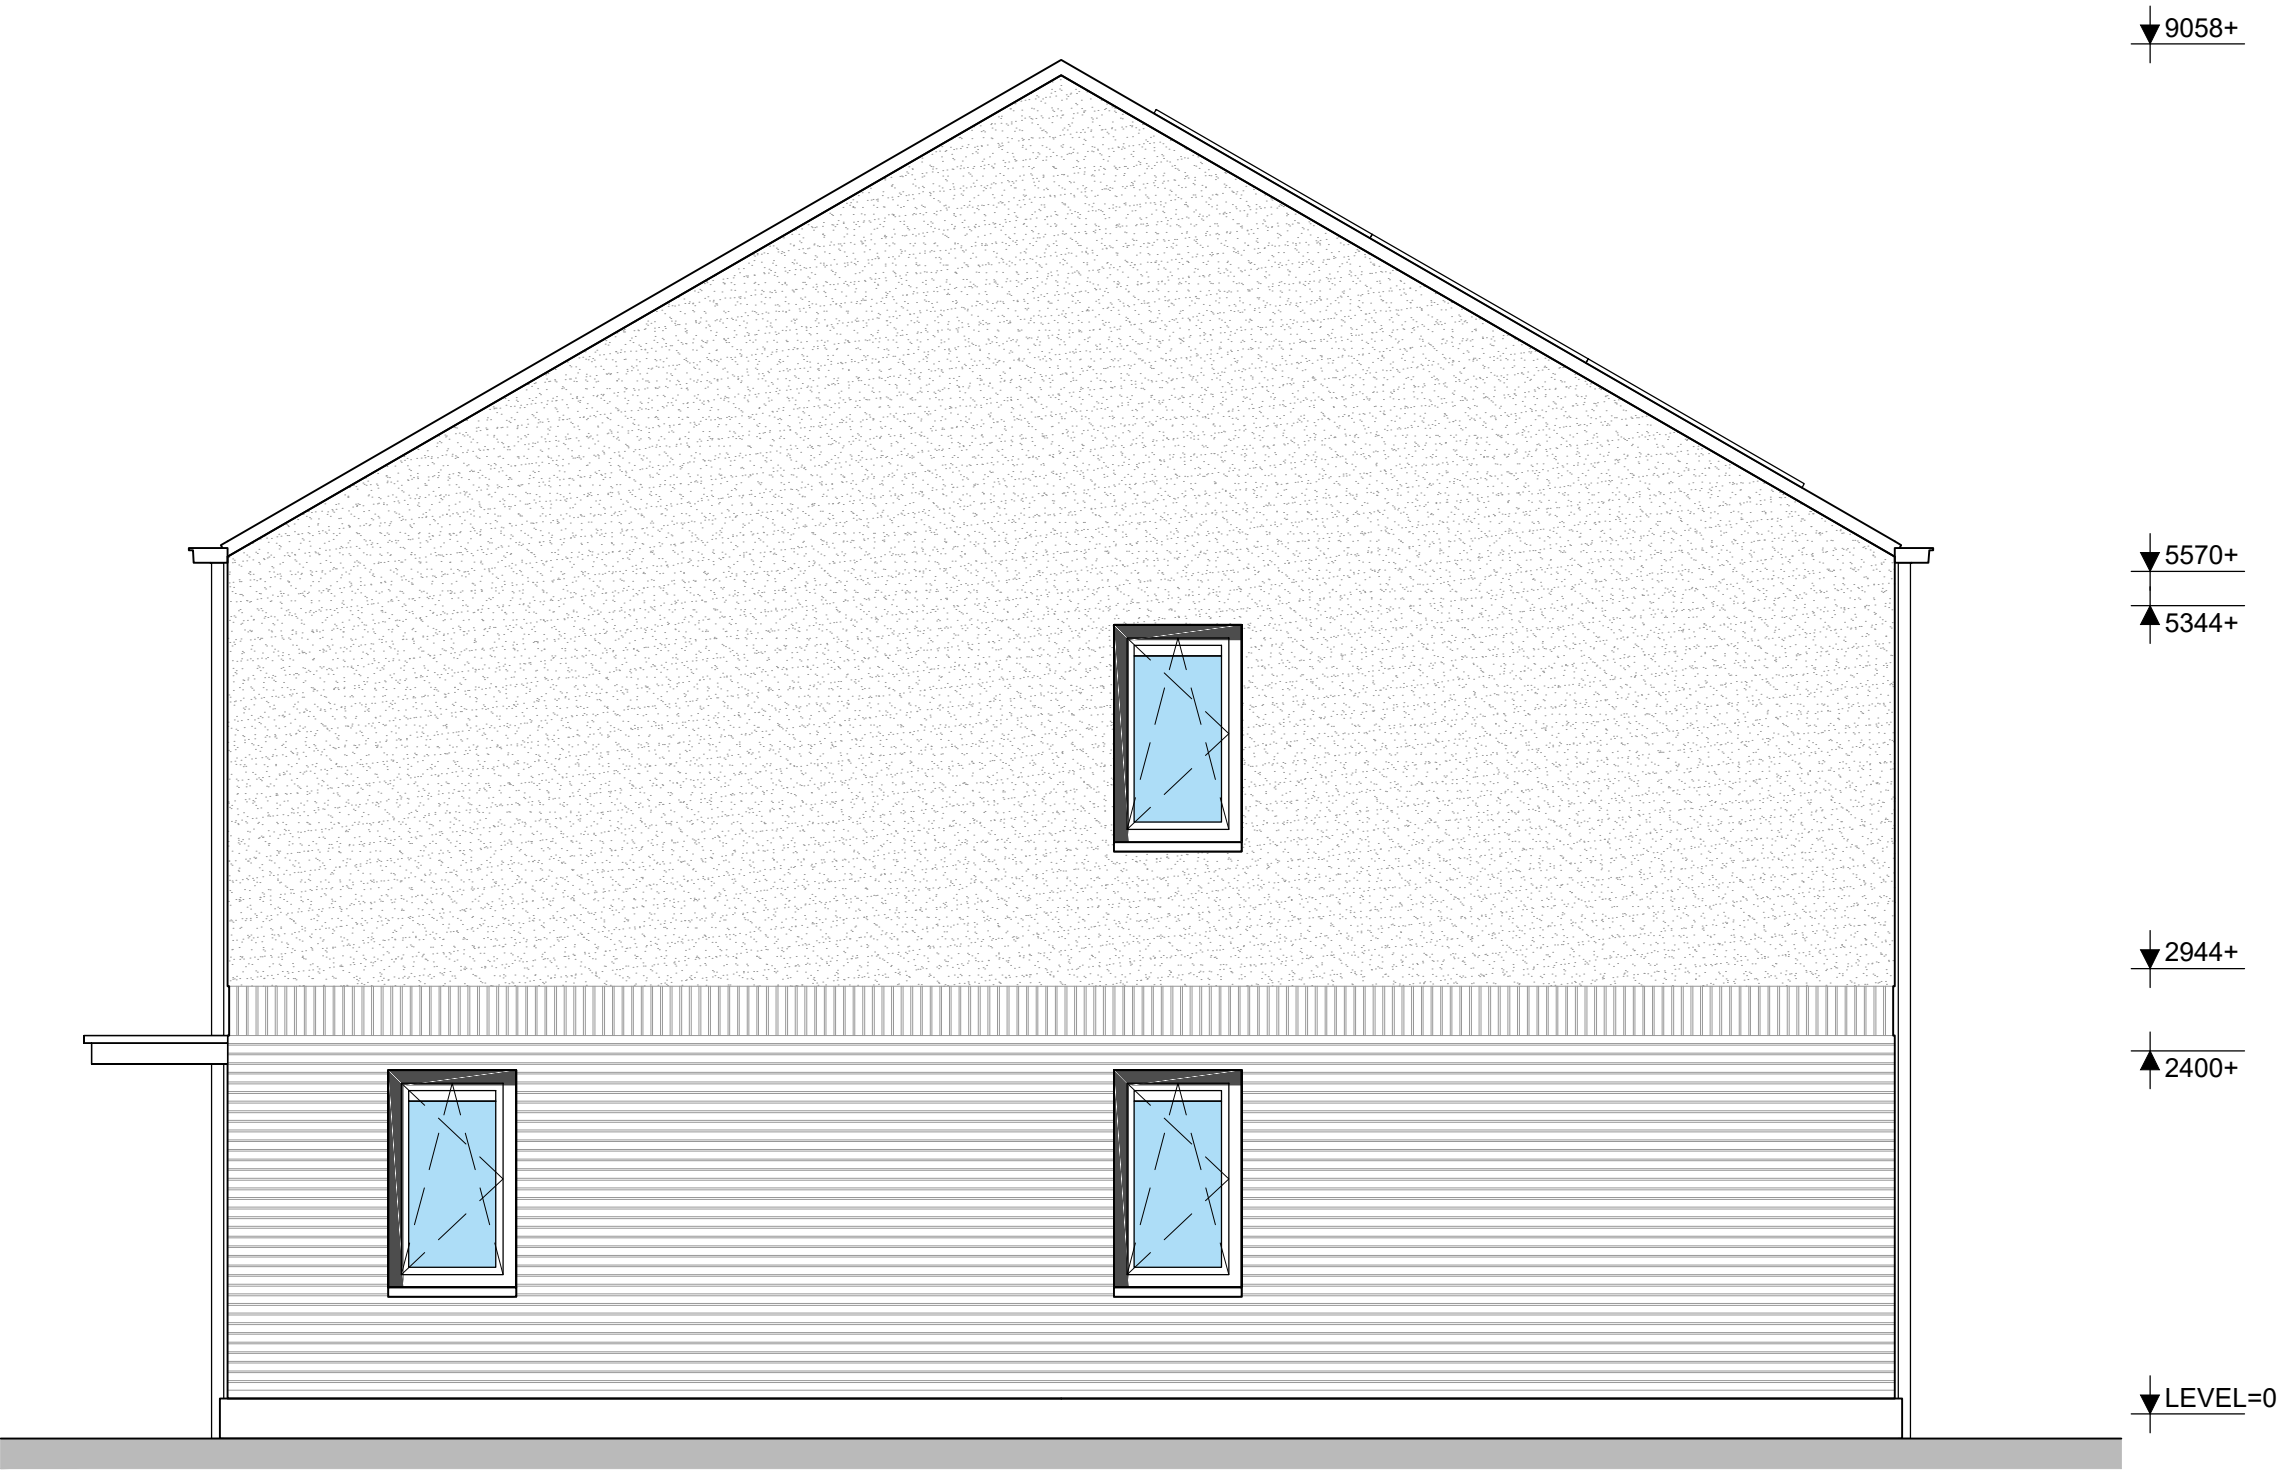

( ) :  
(A) : changed on comments 11-09-20 (by Coastal)

**jansnel**  
FLEXIBEL BOUWEN

OFFICE MONTFOORT  
(THE NETHERLANDS)  
WILLESKOP 94  
3417 ME MONTFOORT  
POSTBUS 200  
3417 ZL MONTFOORT  
Tel. : 0031 (0)348 47 90 90  
Web : www.jansnel.com

### Right side elevation

Two dwellings  
Coed Darcy Project  
Coed Darcy Project, Wales

|                |          |            |          |
|----------------|----------|------------|----------|
| Projectnr.     | P.008718 | Size       | A3       |
|                |          | Pr.Stat.   | Approval |
| Sheet          | B01g     | Checked by |          |
|                |          | Comm       |          |
| Scale          | 1:50     | Calc       |          |
| Constr.system. | Living   | Drawn by   | HSys     |
| Date           | 19-08-20 | DJR        | Plann.   |
| modified (A)   | 17-09-20 | DJR        | TSys     |
| modified ( )   |          | TCon       |          |