



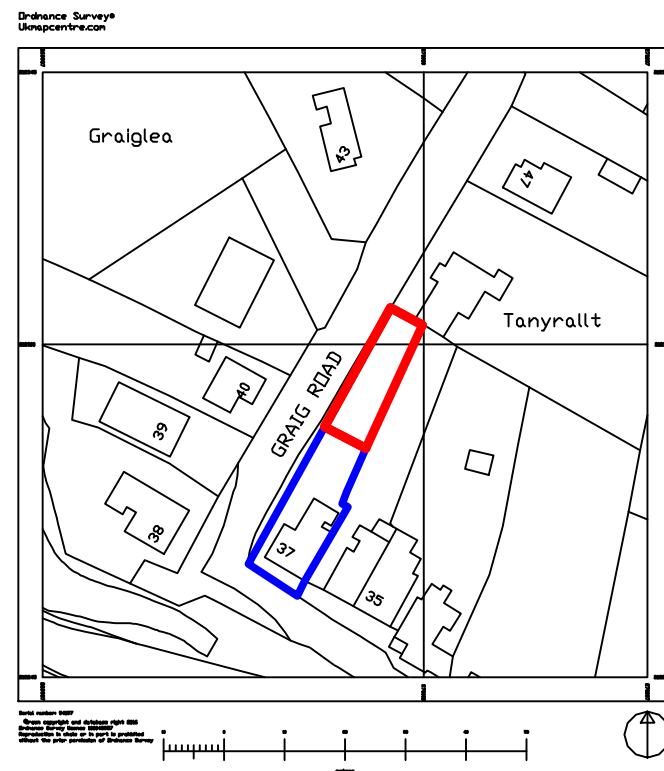

SITE LOCATION PLAN 1:1250

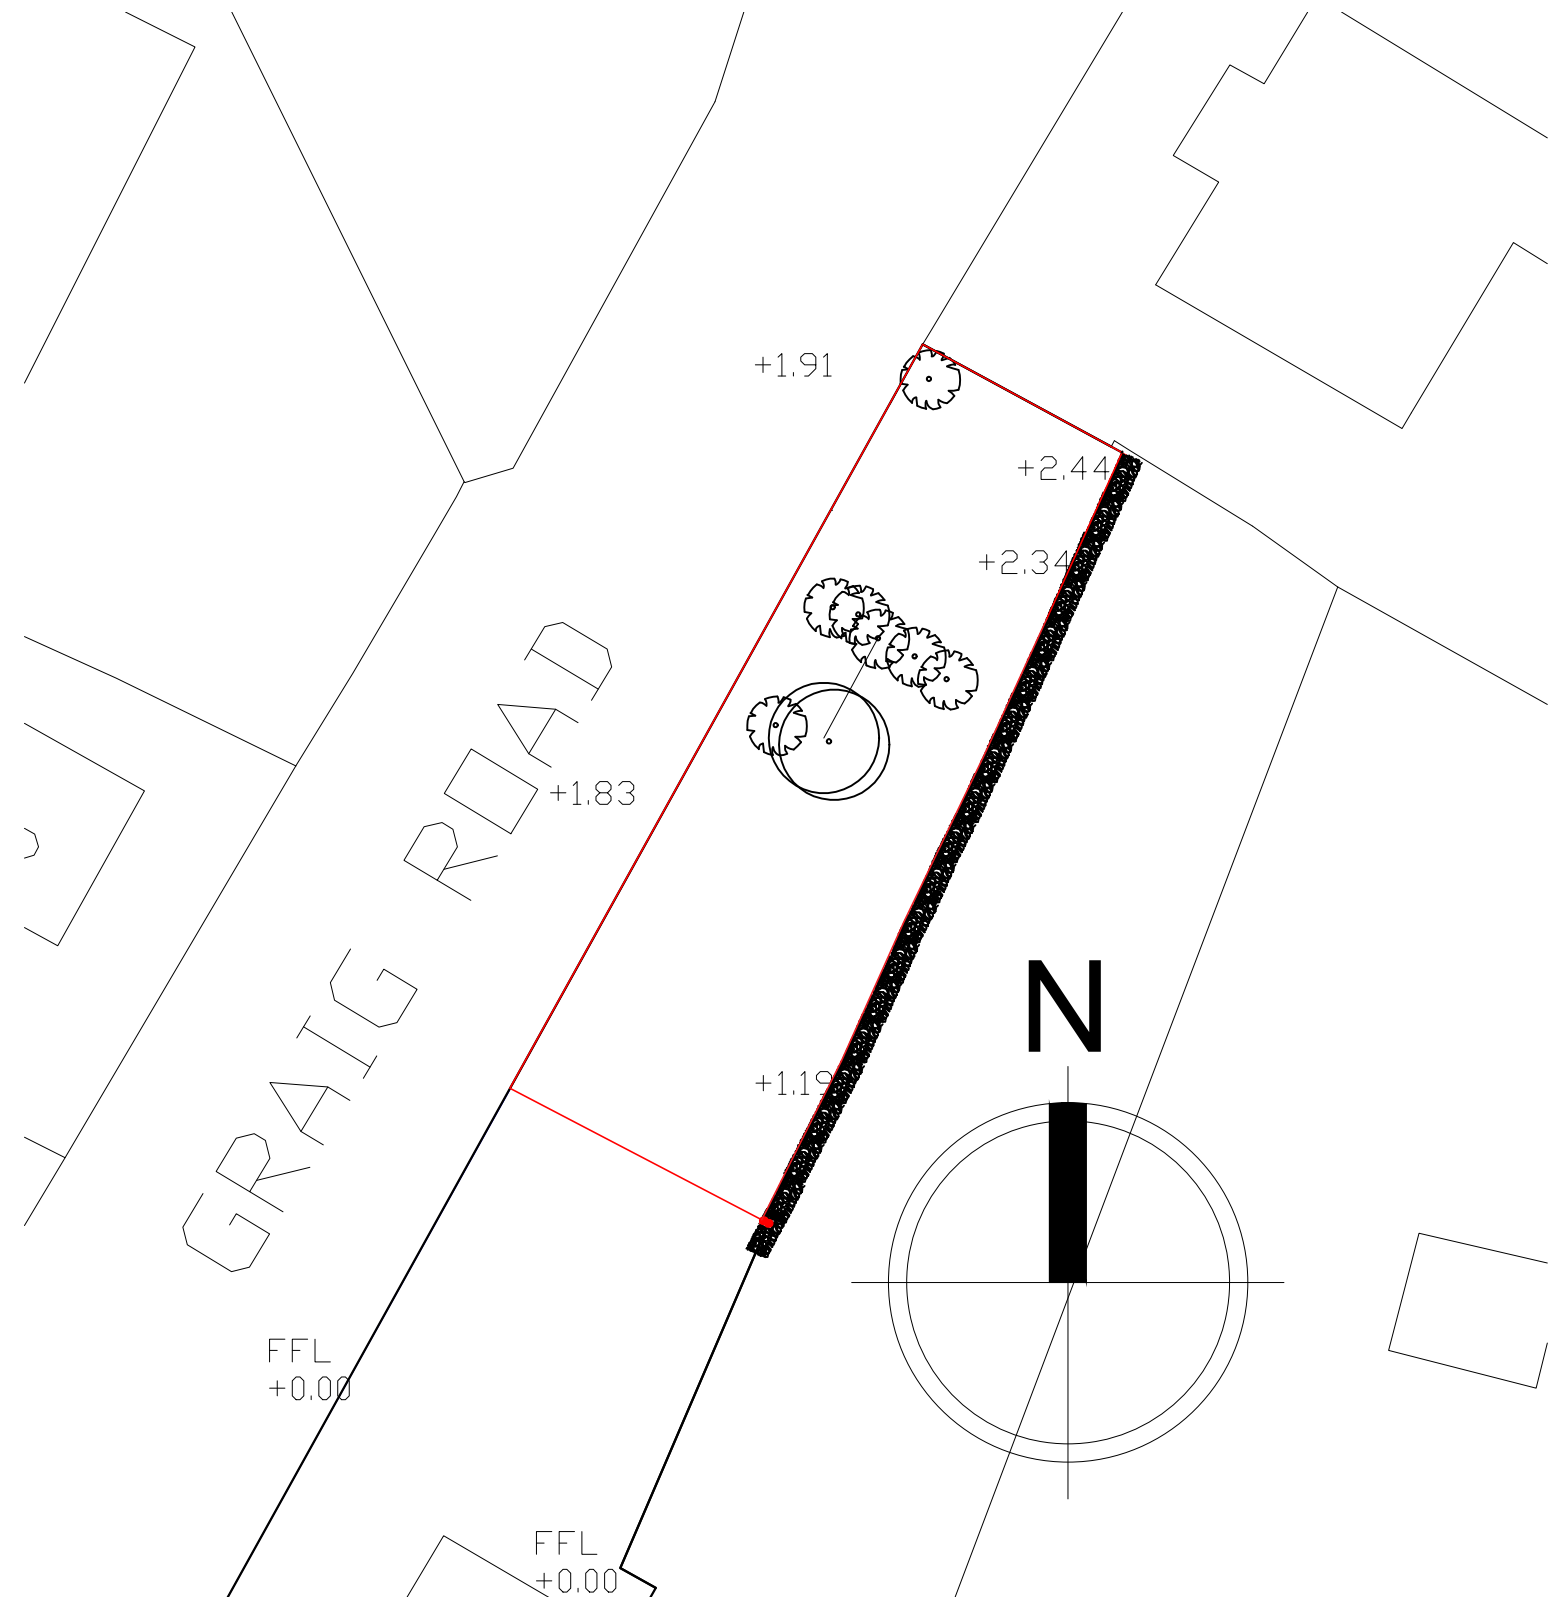

BLOCK PLAN 1:200

Site: Land at 37 Graig Road

Drawing No. PA/2020/01A

Drawing Title: Site Location & Existing Block

Revision: Hedgerow plot

Date: October 2020

Scale: as Indicated printed at A3

Note: Do Not Scale.
For Planning Purposes only