
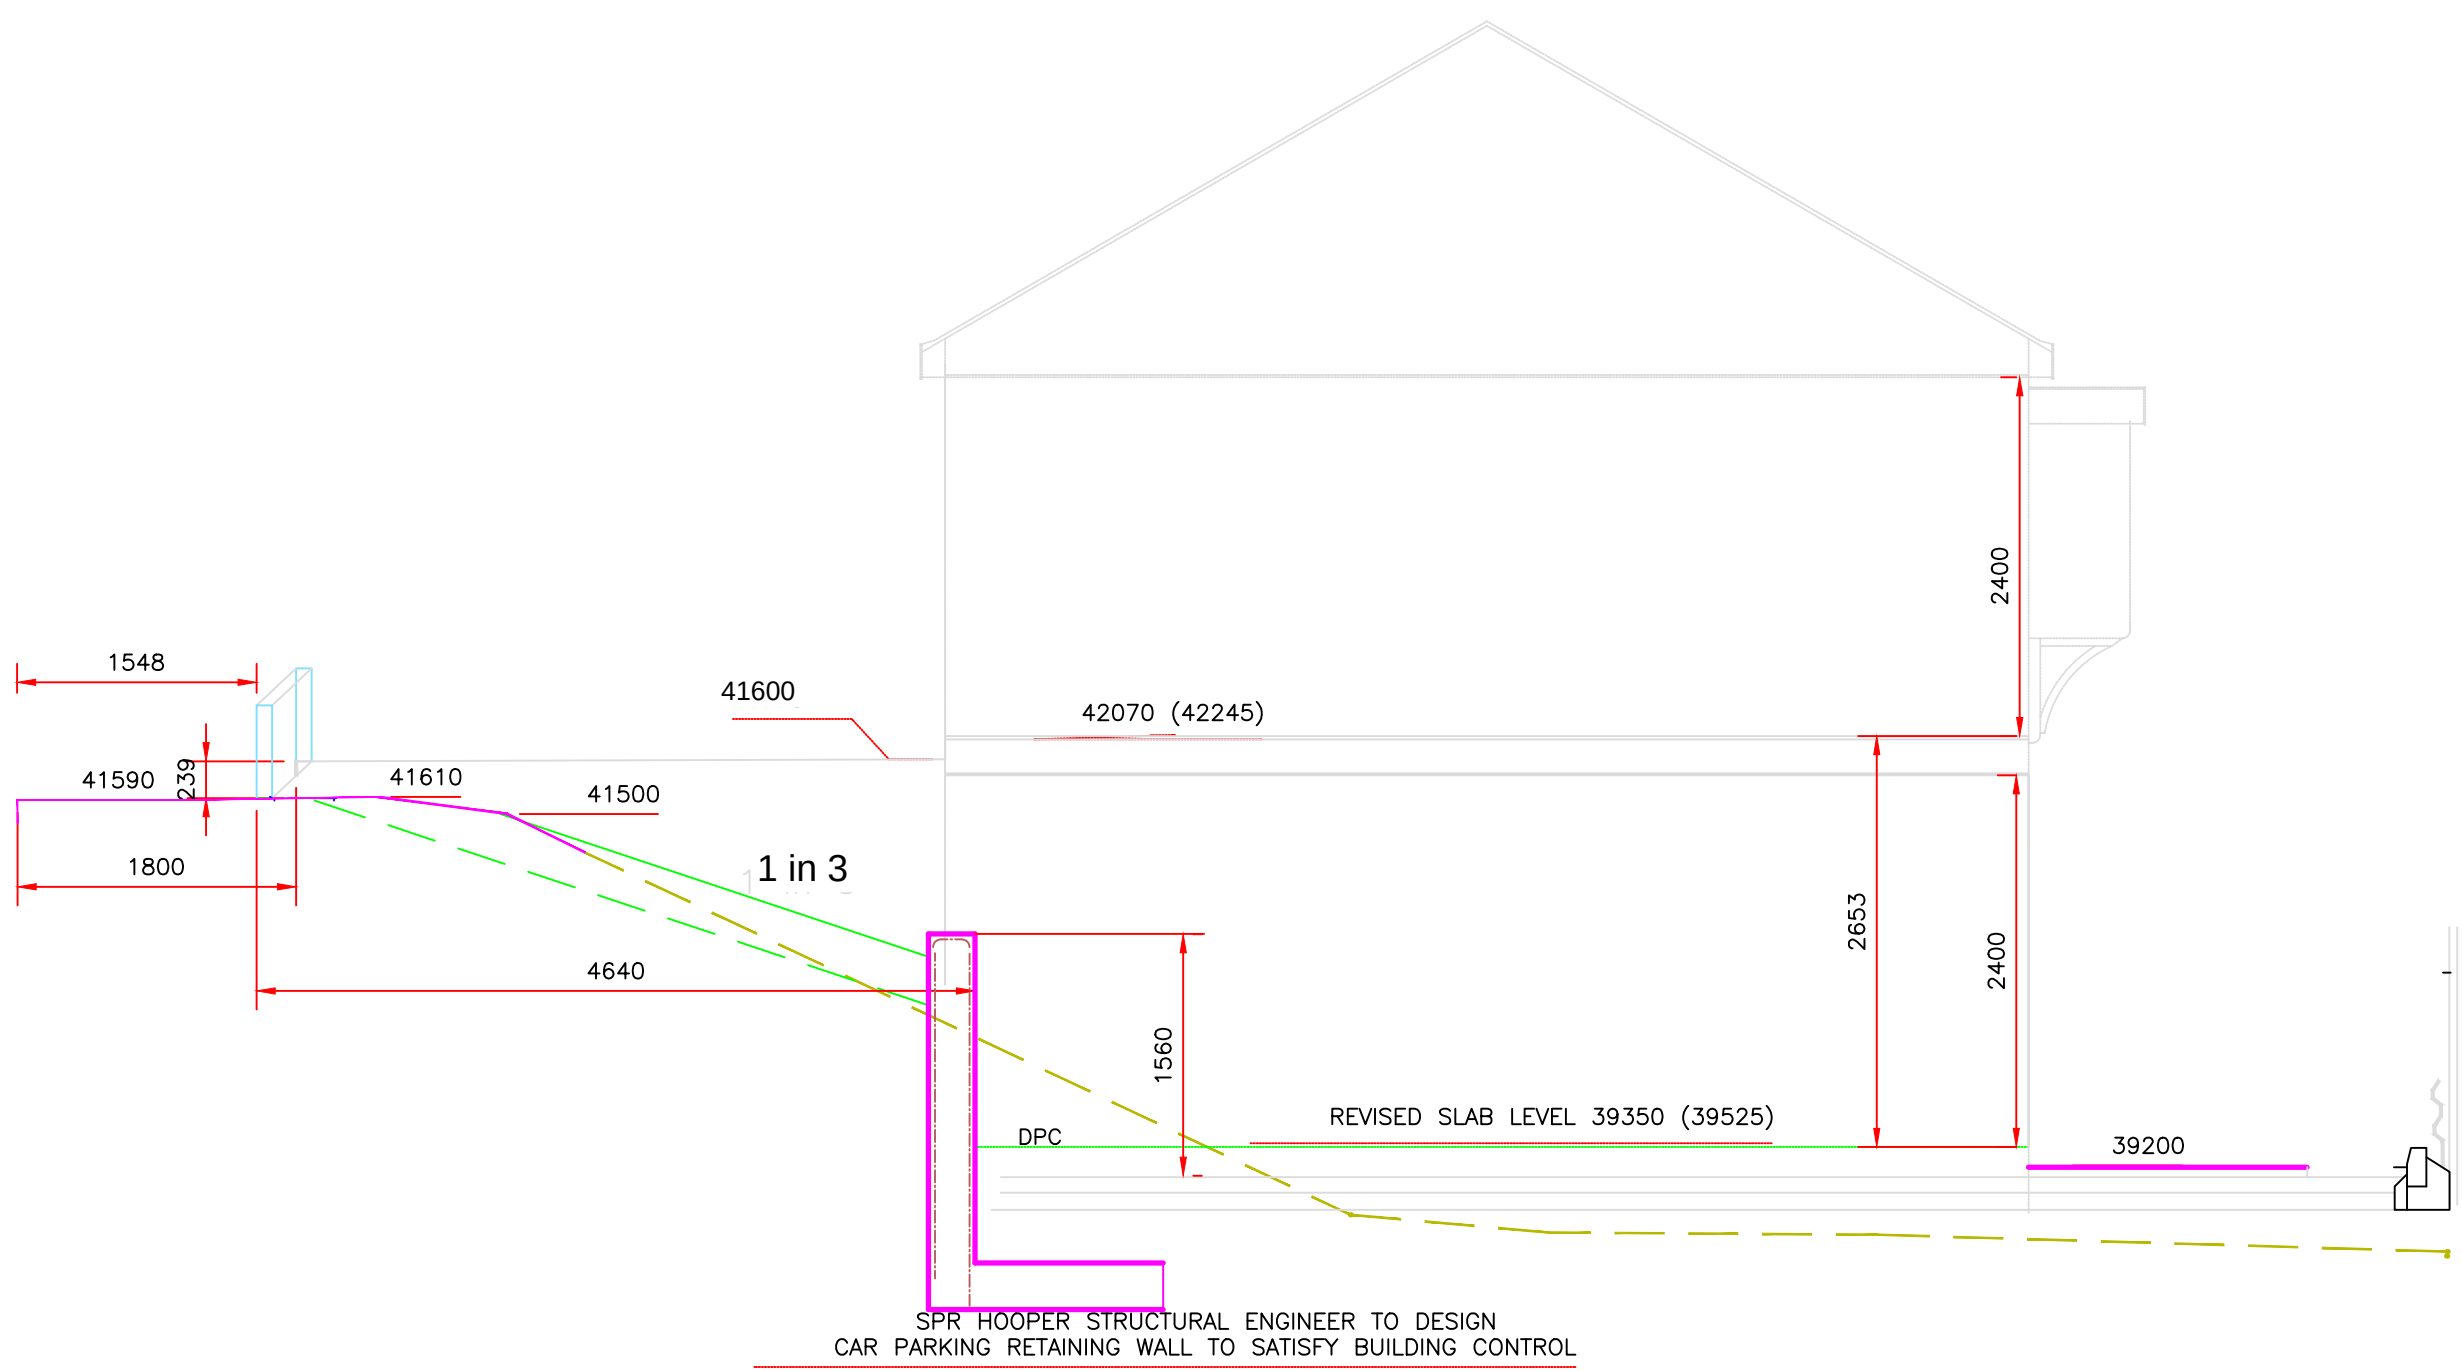


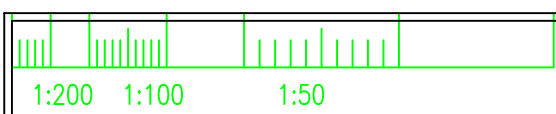

DESIGN NOTES Designer : Christopher Williams Date : 4TH July 2019 ALL DIMENSIONS ARE TO BE CONFIRMED ON SITE!	DRAWING No:– WE/TTC/19/A42 – REV C PROJECT:– Proposed Dwelling at Tabernacle Terrace, Cwmavon TITLE:– PLOT 4 PROPOSED SECTIONS – CARPARKING Scale 1:50 (A3).	Job Ref : WE/TTC/19 Customer : Mr Wyn Edwards Site Address : TABERNACLE TERRACE, CWMAVON	Design Services. 15 Ascot Drive Baglan Port Talbot SA12 8YL.
---	---	---	---