
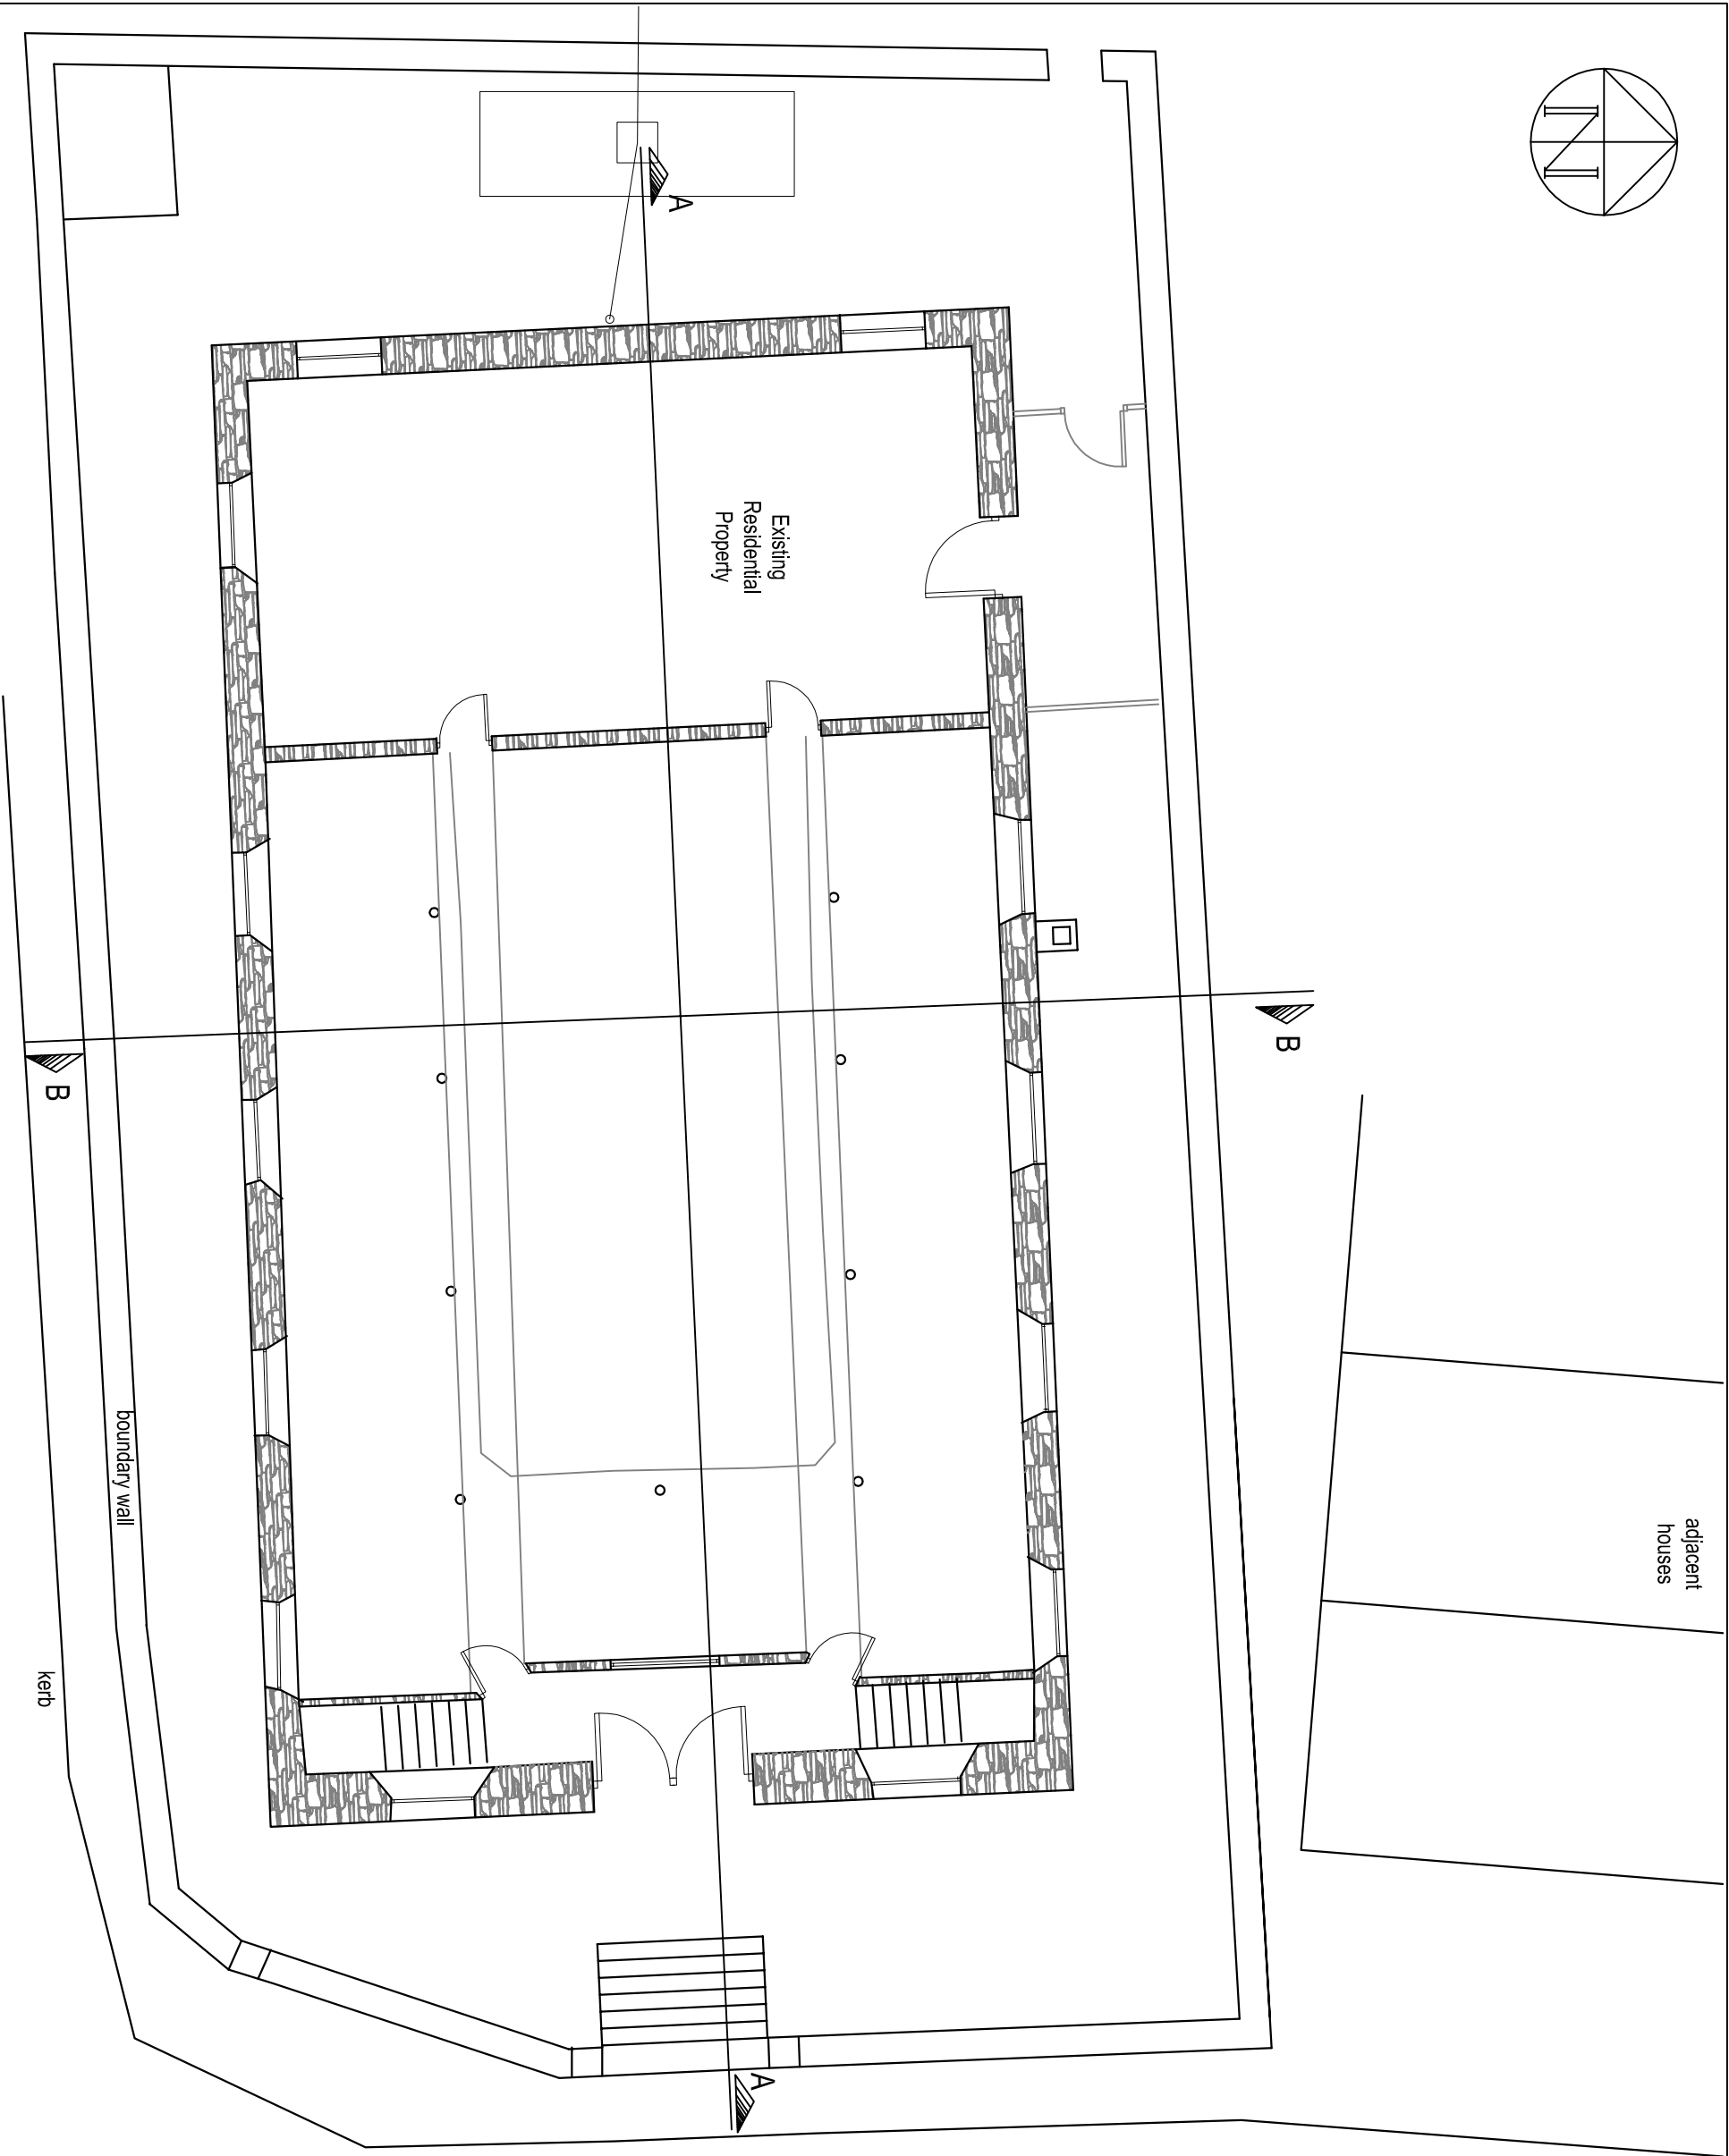


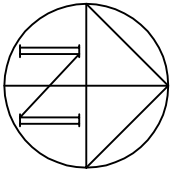

EXISTING GROUND FLOOR LAYOUT

Notes:

Revision		Description	Date
Drawing Status			
REPORT			
Thomas Davies Associates Ltd. 16A Nicholl Street, Swansea SA1 4HE Tel: 01792 465889			
			
Project Bethel Chapel, Pontnydyfen, Neath Port Talbot			
Title Existing Ground Floor Layout			
Designed by LT	Drawn by WJD	Checked by LT	
Drawing Number PB-002	Revision A0	Scale 1:100 @ A3	Date 02/02/2019