
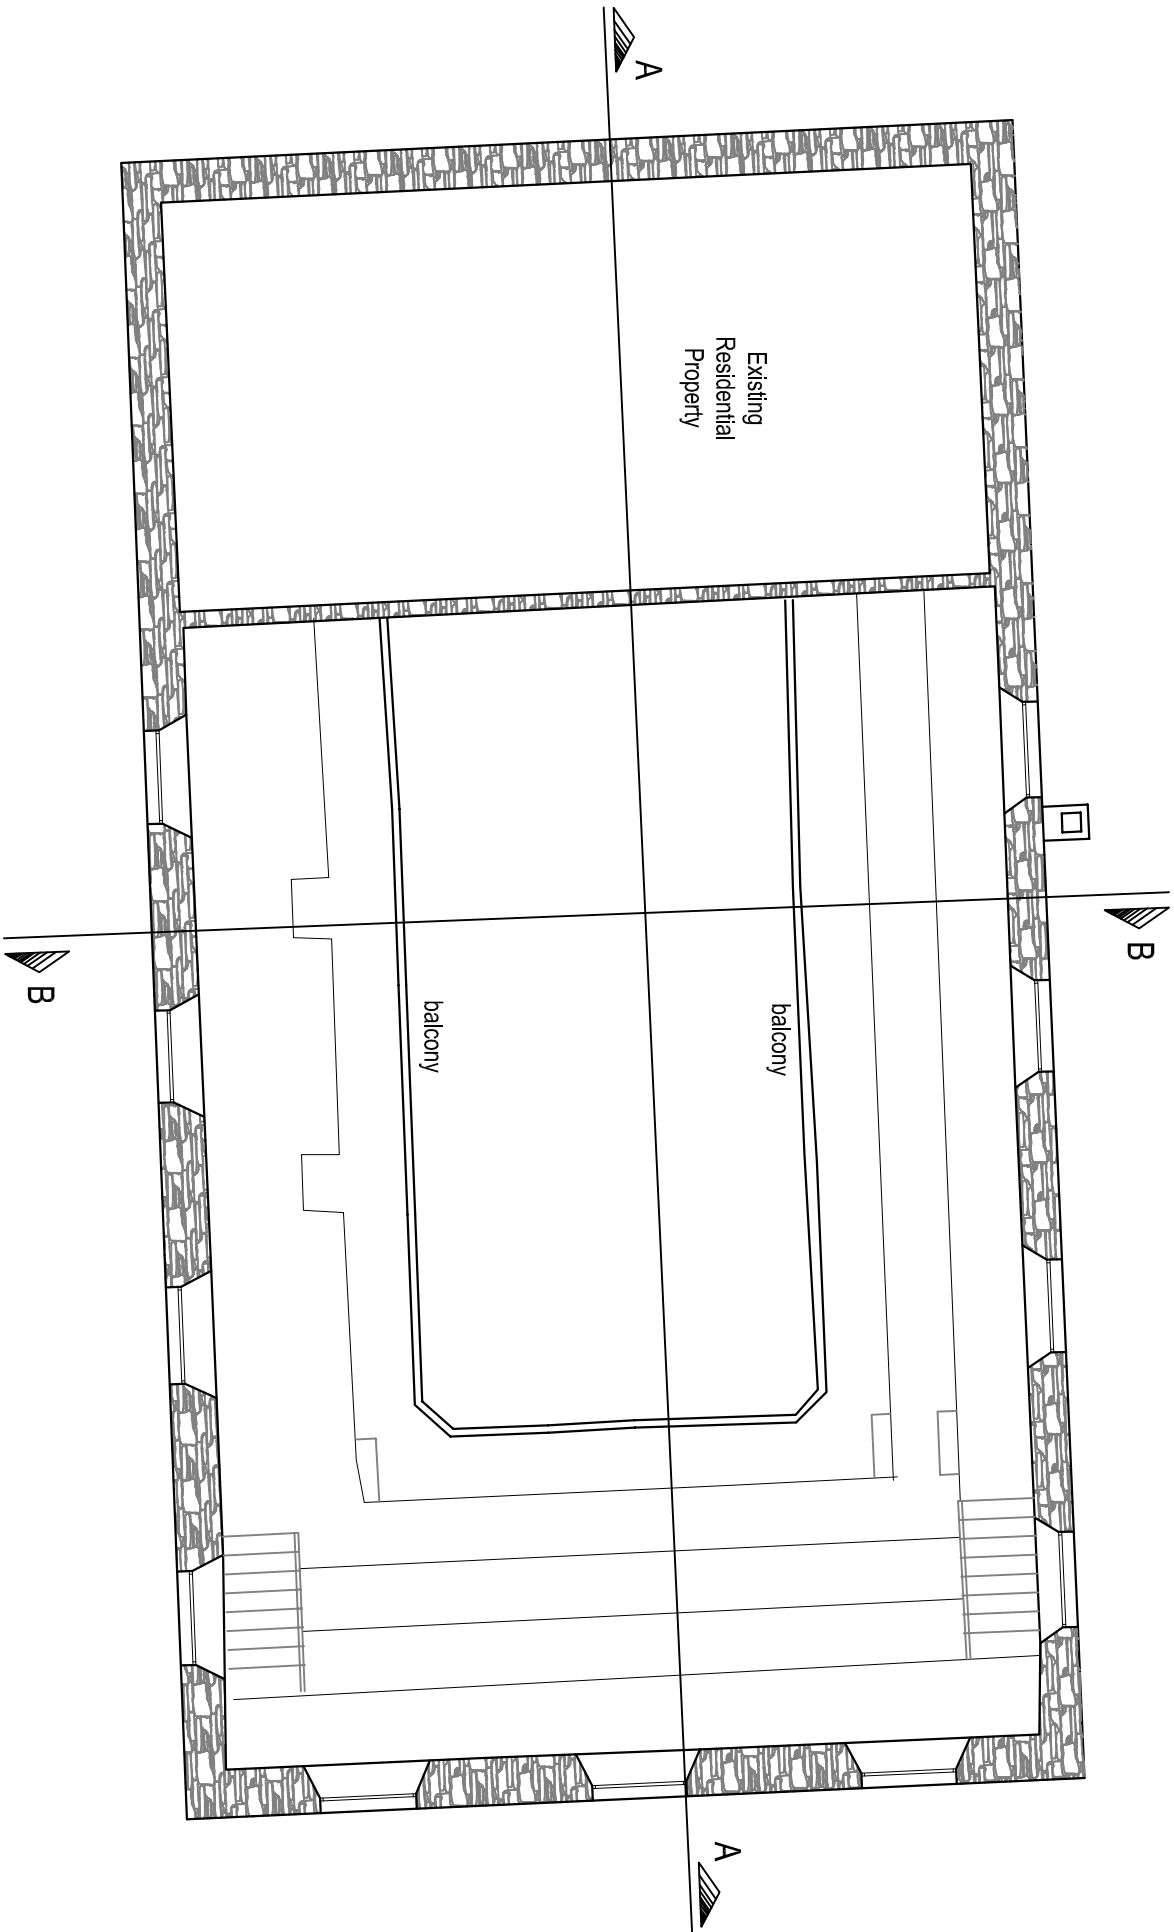


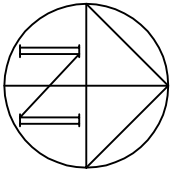

EXISTING FIRST FLOOR LAYOUT

Notes:

Revision	Description	Date
----------	-------------	------

Drawing Status	REPORT
----------------	--------

Thomas Davies Associates Ltd.

16A Nicholl Street, Swansea SA1 4HE

Tel: 01792 465889



Project	Bethel Chapel, Ponttrydyfen, Neath Port Talbot
Title	Existing First Floor Layout

Designed by	Drawn by	Checked by
LT	WJD	LT
Drawing Number	Revision	Scale
PB-003	A0	1:100 @ A3
	Date	
	02/02/2019	