
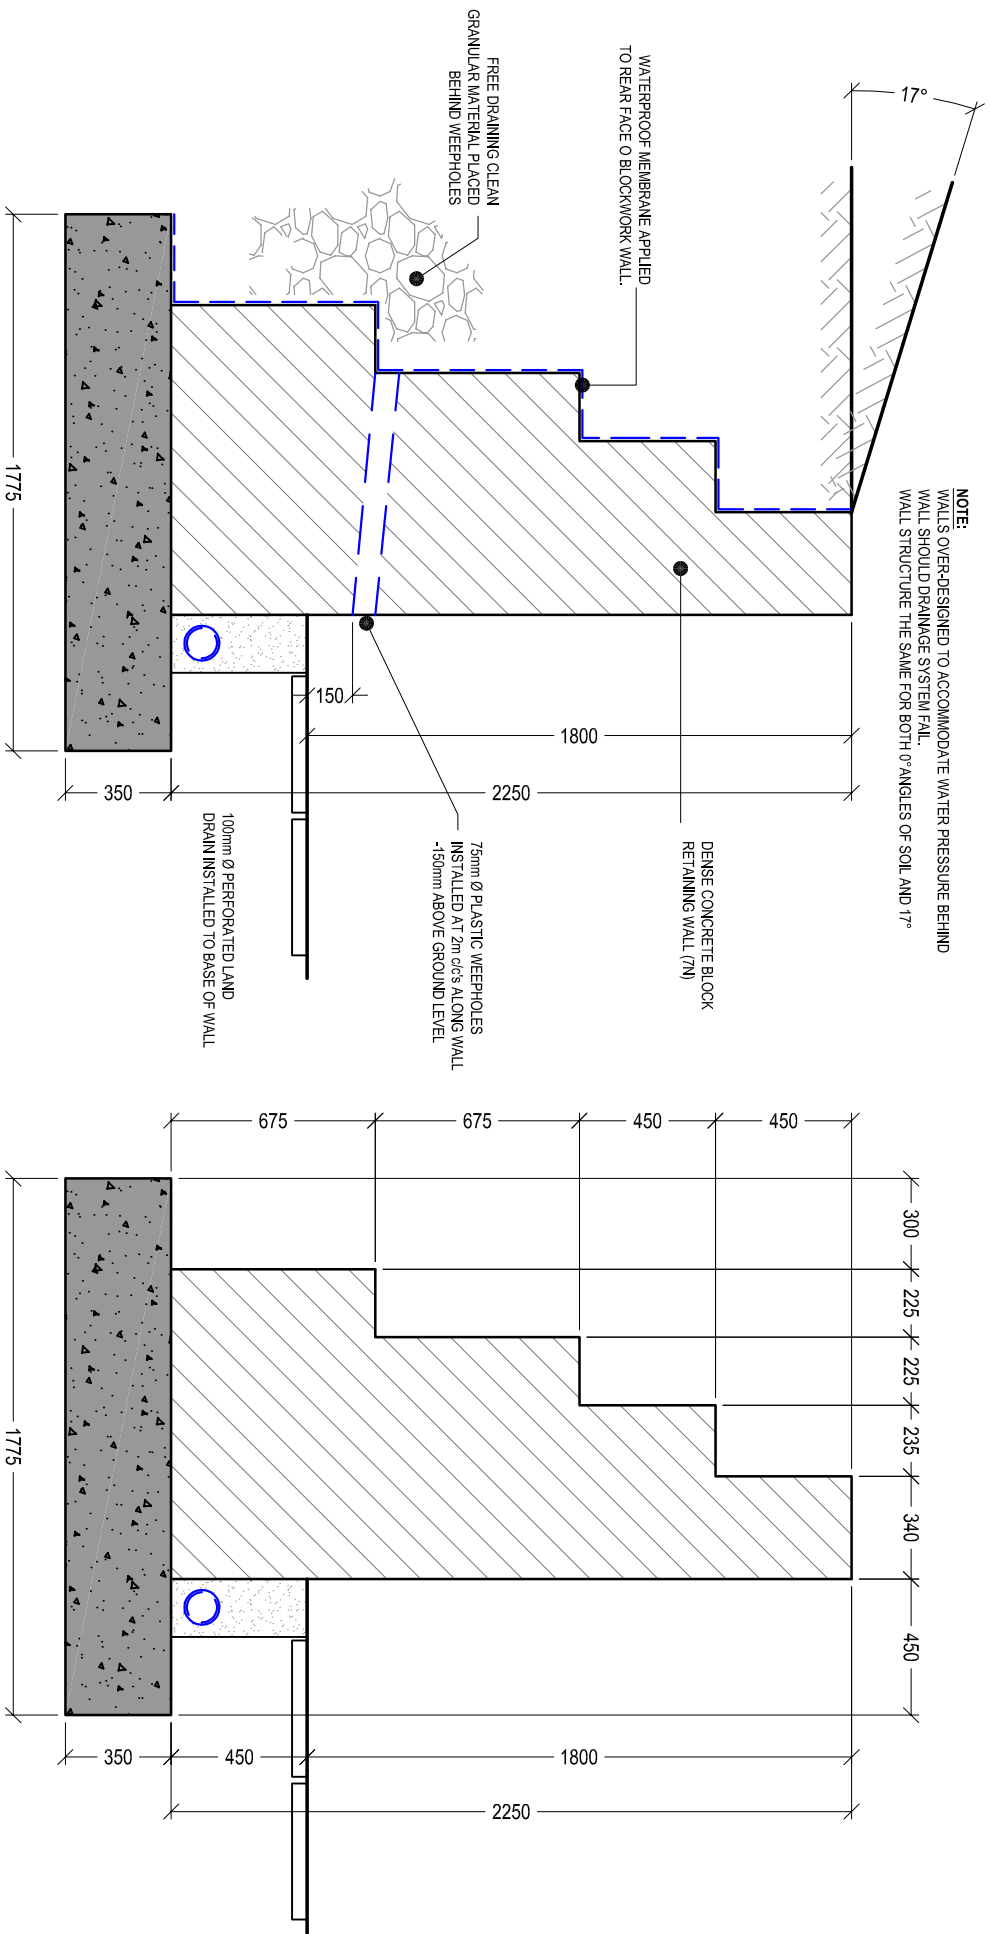


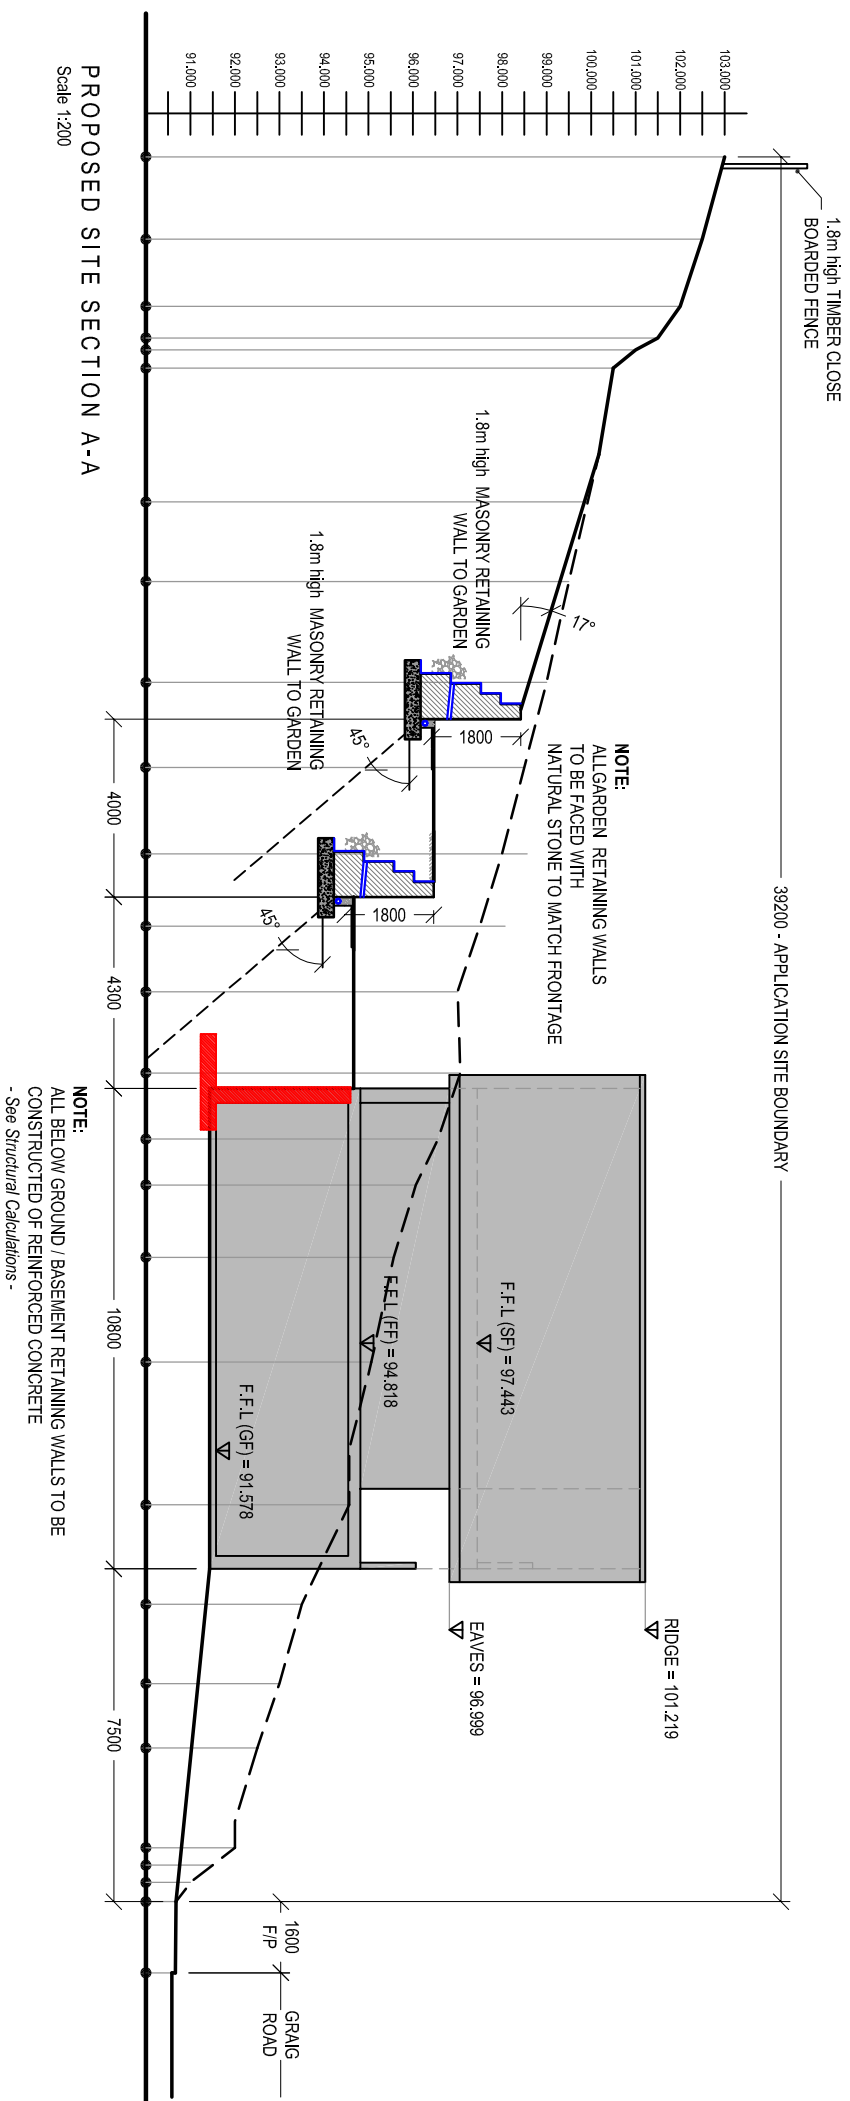

TYPICAL SECTIONS THROUGH LOWER GARDEN WALL

Scale 1:25

Client:

Mr. & Mrs. H. Jones

Project Title:

PROPOSED DETACHED DWELLING
on land adjacent to
261 Graig Road
Godre'r Graig
Swansea

General Notes:

1. Do not scale from this drawing. Take figured dimensions only.
2. Dimensions are in millimetres unless otherwise stated.

Drawing Issue:

PLANNING

Drawing Title:

PROPOSED GARDEN RETAINING WALL G/A

Drawing No:	012	Revision:	A
Date:	12-10-2017	Revised:	07-08-2019
Scales:	1:200 / 1:25	Paper Size:	A3



Cwm Planning & Design Ltd.
(Civil, Structural & Architectural)