



NOTE:
FOR TREE REFERENCE NUMBERS,
SPECIES AND DETAILS REFER TO
'CW TREE CONSULTANCY' REPORT,
DATED 20/09/2016

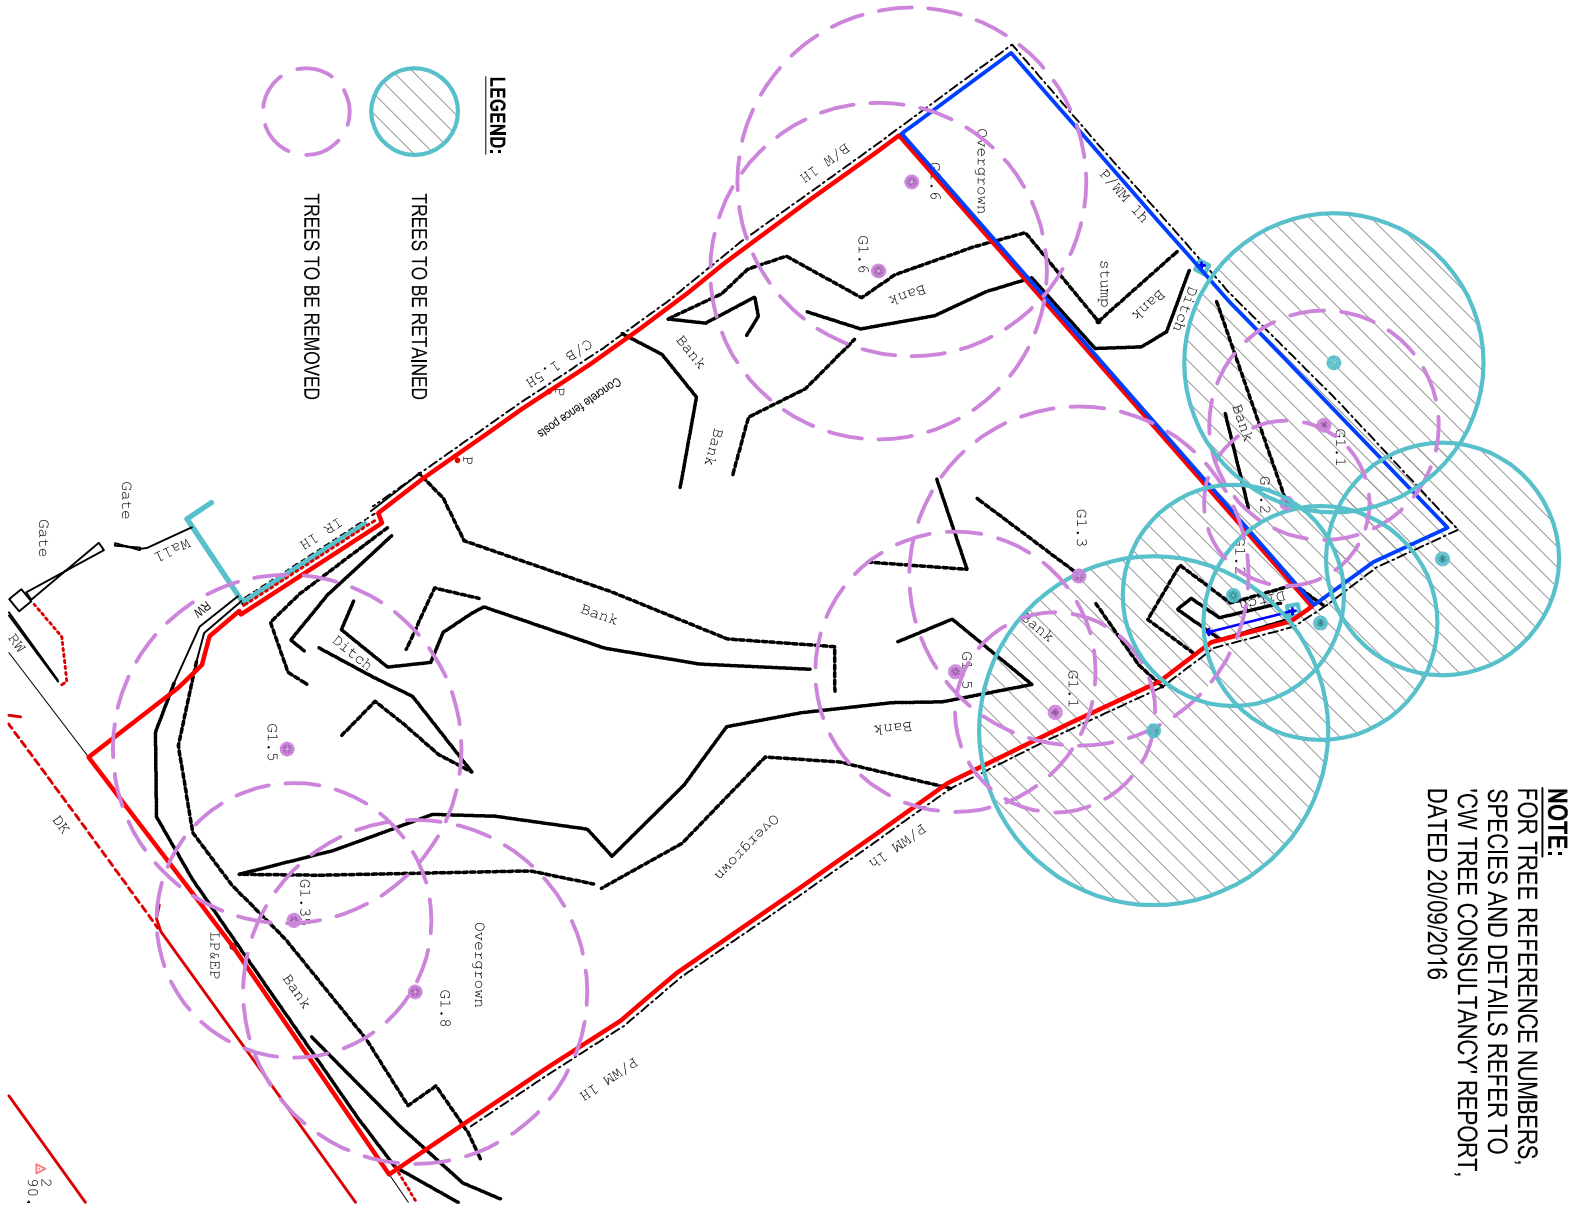

EXISTING TREE PLAN
Scale 1:250

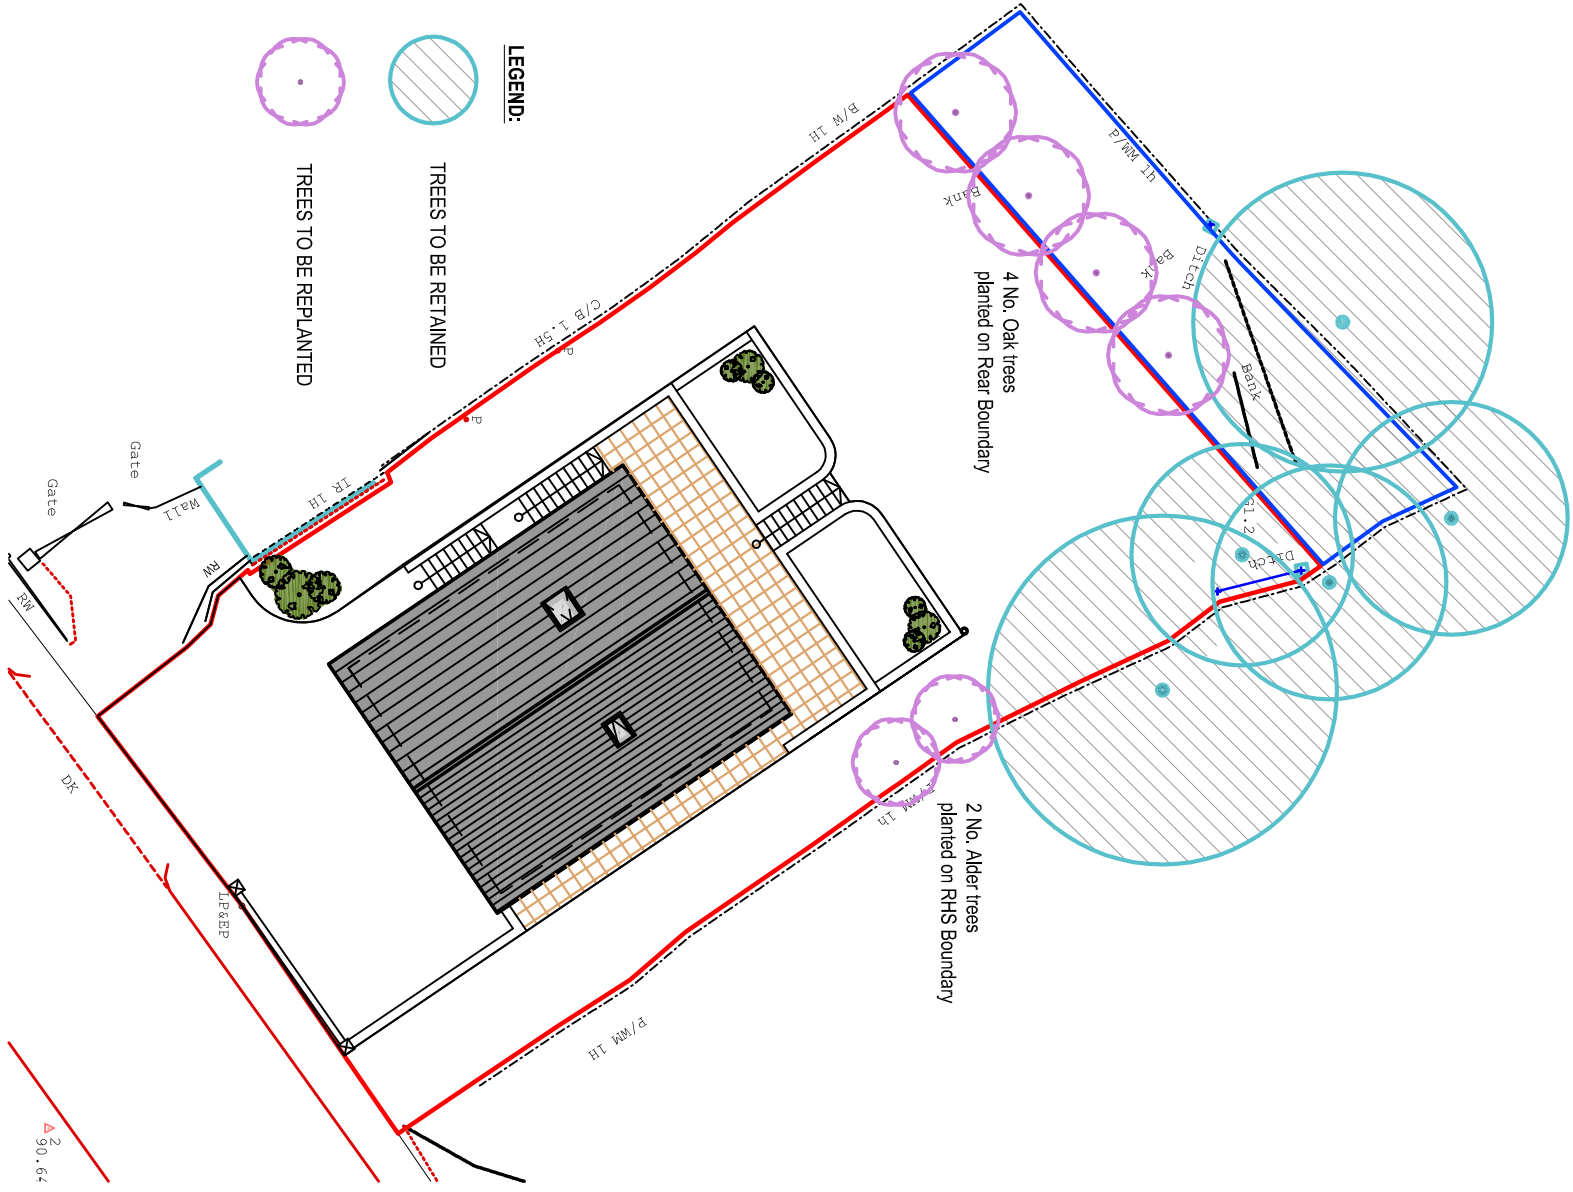

PROPOSED TREE PLAN
Scale 1:250

Client:

Mr. & Mrs. H. Jones

Project Title:

PROPOSED DETACHED DWELLING
on land adjacent to
261 Graig Road
Godre'r Graig
Swansea

General Notes:
1. Do not scale from this drawing, take figured dimensions only.
2. Dimensions are in millimetres unless otherwise stated.

Drawing Issue:

PLANNING

Drawing Title:
PROPOSED TREE RETENTION PLAN

Drawing No: 003
Revision: D

Date: 01-08-2016
Revised: 02-05-2019

Scales: 1:200
Paper Size: A3



Cwm Planning & Design Ltd.
(Civil, Structural & Architectural)