




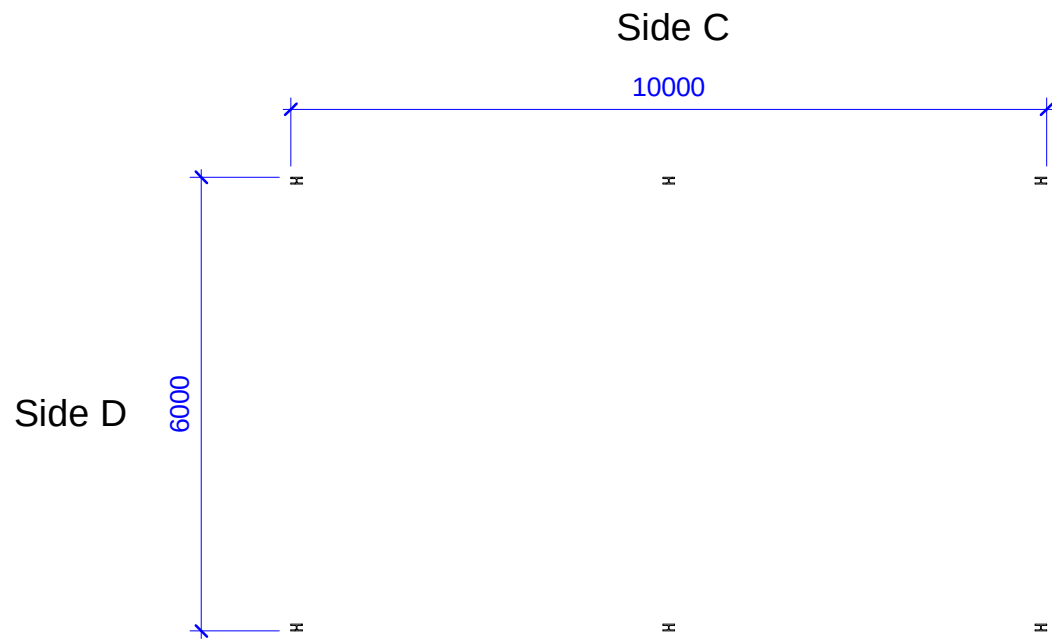


1 **ground floor**
1 : 100

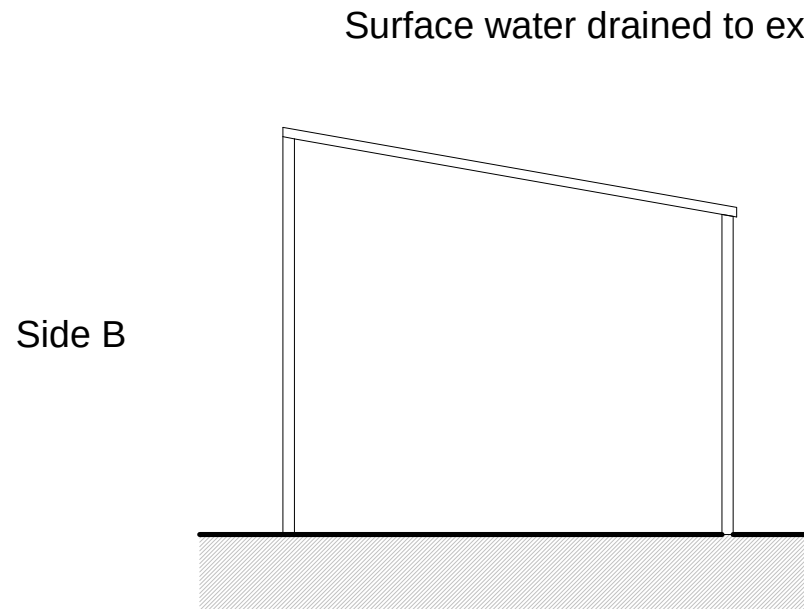

3 **Elevation on B**
1 : 100

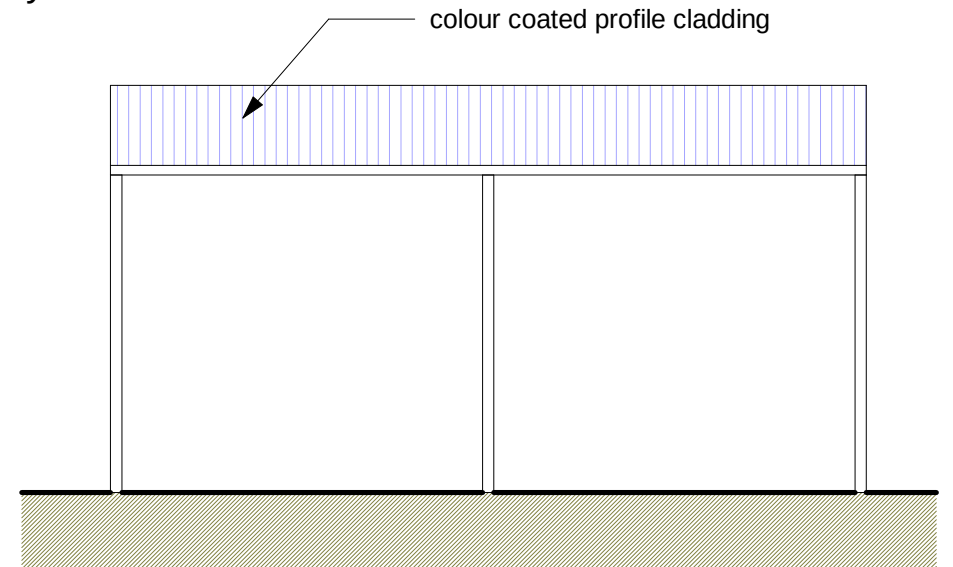


4 **Elevation on C**
1 : 100

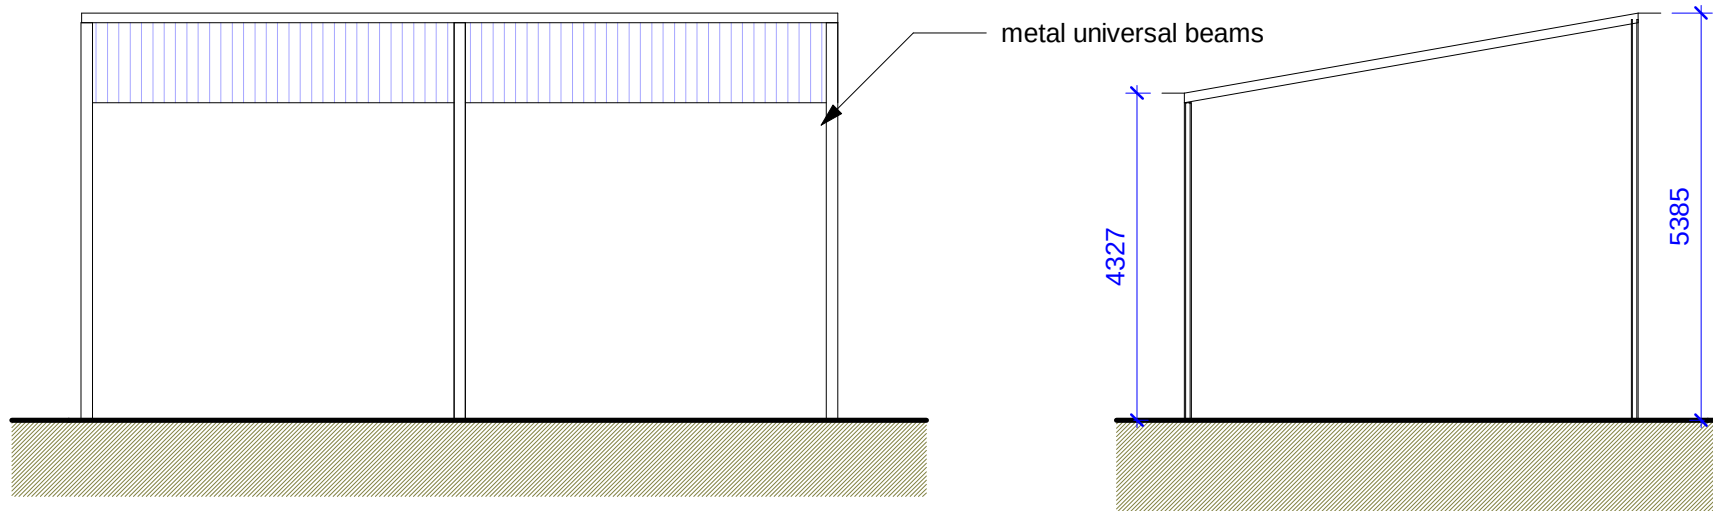

2 **Elevation on A**
1 : 100

5 **Elevation on D**
1 : 100

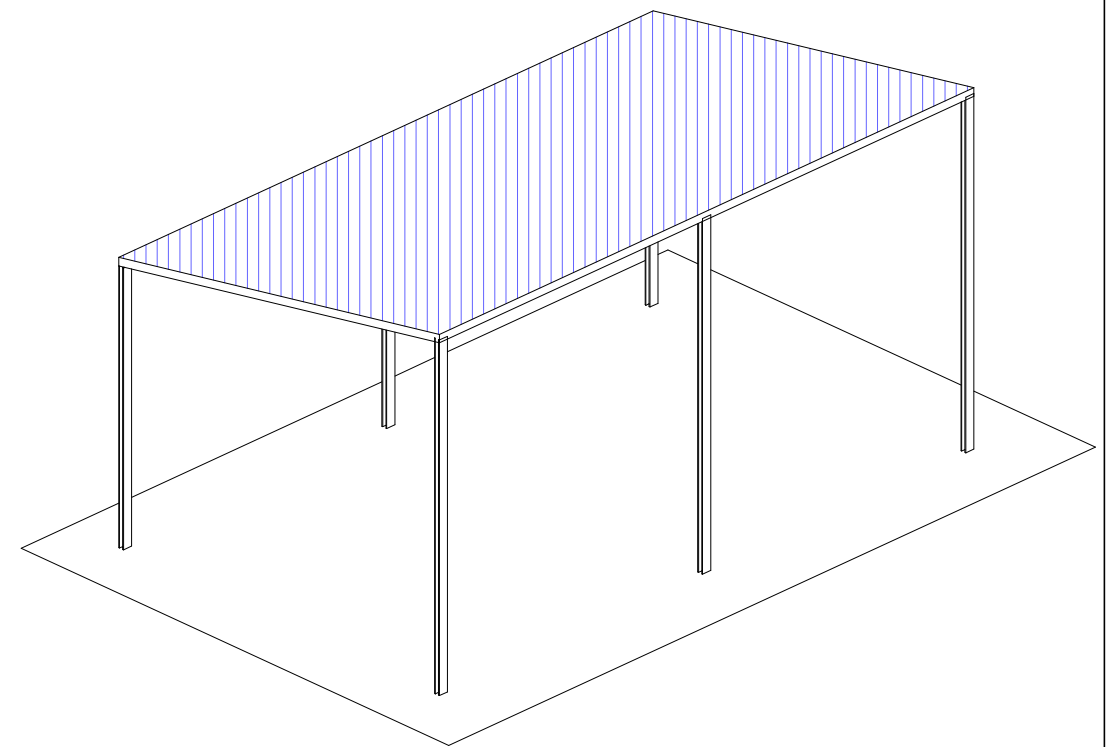

6 **Pictorial**

9 Pine Tree close
Burry port
Carmarthenshire
SA16 0TF

TEL 01554833725
07837594671



				PROJECT Orient Cafe opposite, 126 Pantyrheol, Neath, SA11 2HD	CLIENT Mr Faek Hewsain Ahmad		
				Plan and Elevations	Date 18/10/2020	Project number 5623	Scale (@ A3) 1 : 100
CODE	STATUS	SUITABILITY DESCRIPTION	PURPOSE OF ISSUE Planning		Author Checked by	DRAWING NUMBER A102	
							REV