
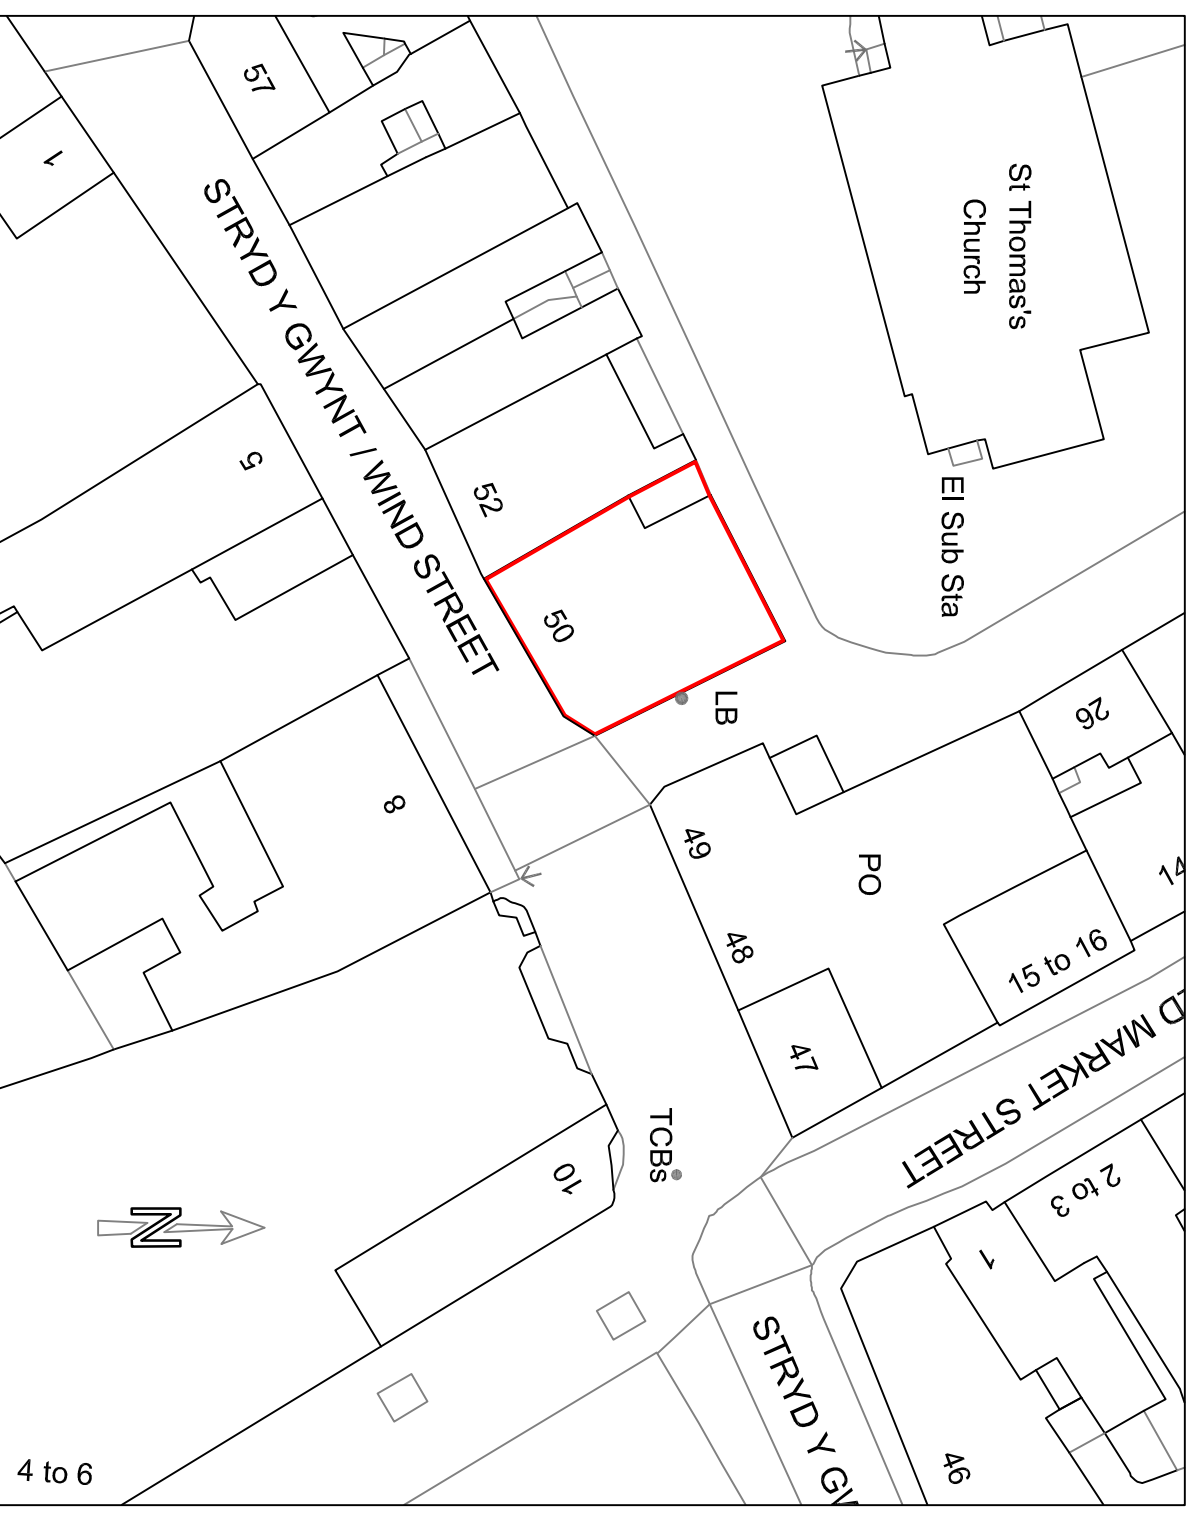


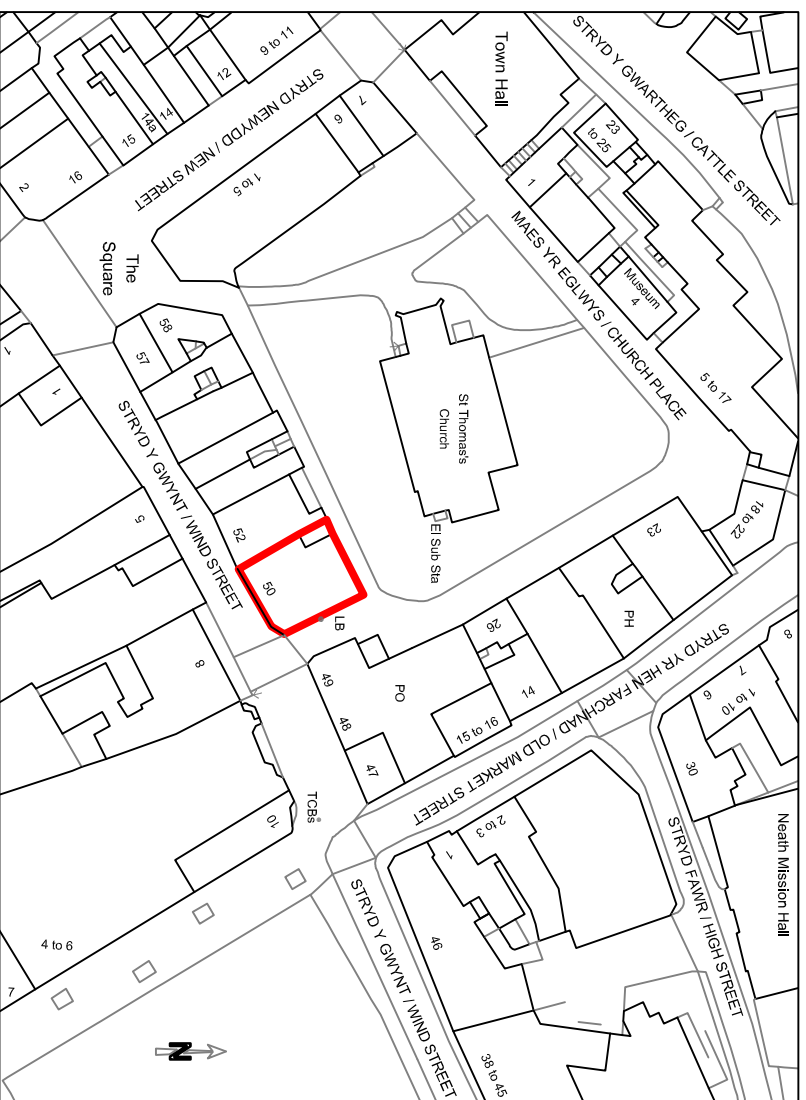

B	Revised drawing due to additional information provided.	14/10/20
A	Elevations added to drawing package.	14/08/20
Rev	Description	Date

SEAGREY
07800 769453
01639 282789
carolineg@seagreydesign.co.uk
www.seagreydesign.com
design for: extensions / house renovations / conversions

ALI ASKER KARA
50 WIND STREET
NEATH SA11 3EN

SITE LOCATION PLAN & BLOCK PLAN

Drawn By:	CLG	Date:	07/08/2020
Scale:	1:1250 @ A3L 1:500 @ A3L	Dwg No:	20-308P/107
REV	A B		