


Location Plan 1:1250



Block Plan 1:200

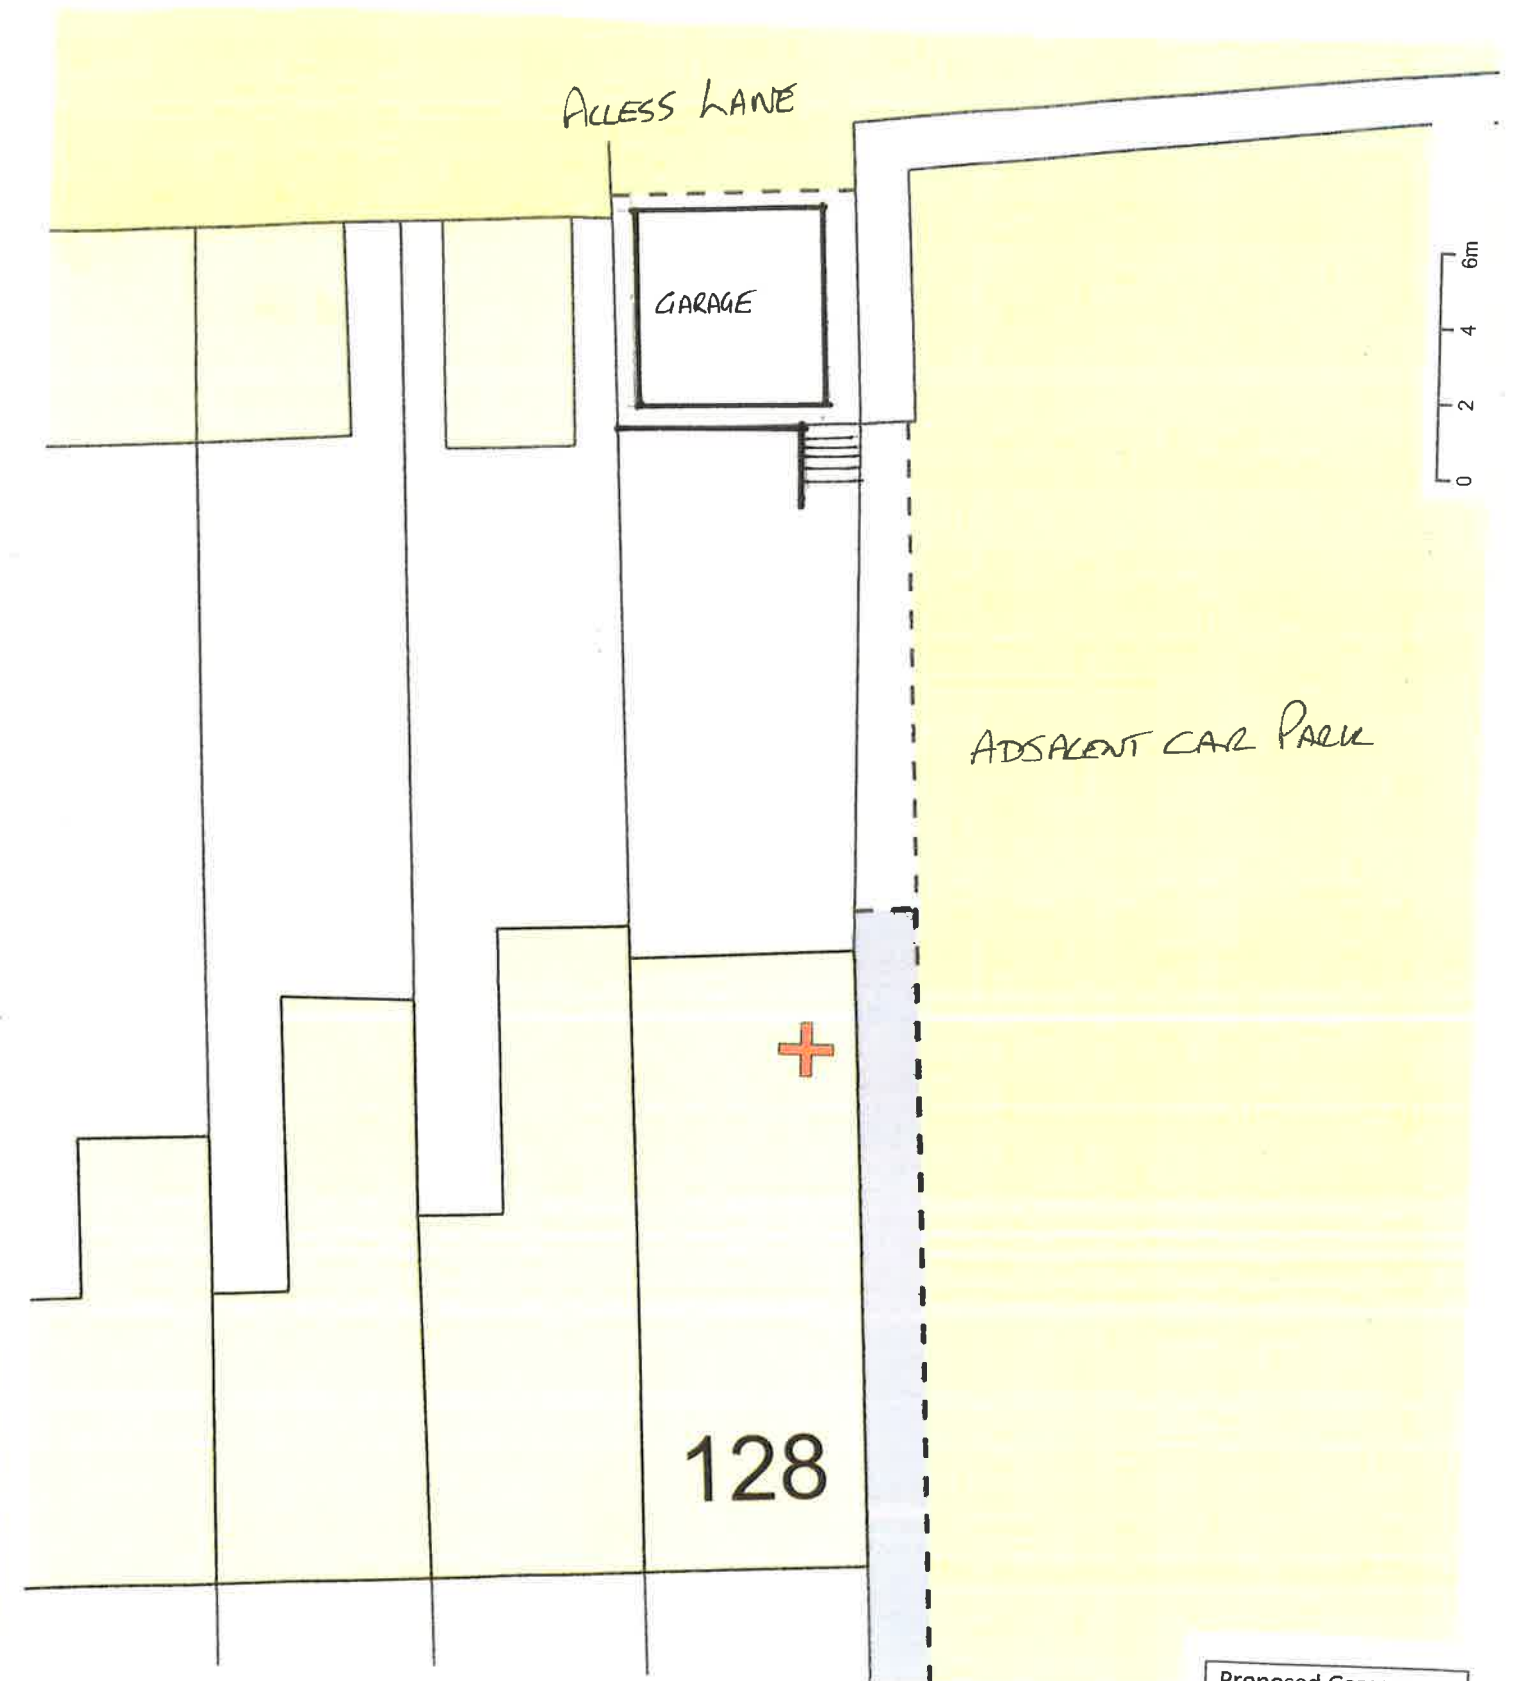

Proposed Garage At 128 Pant yr Heol Neath Scale as Shown October 2020 Drawing 01
--