


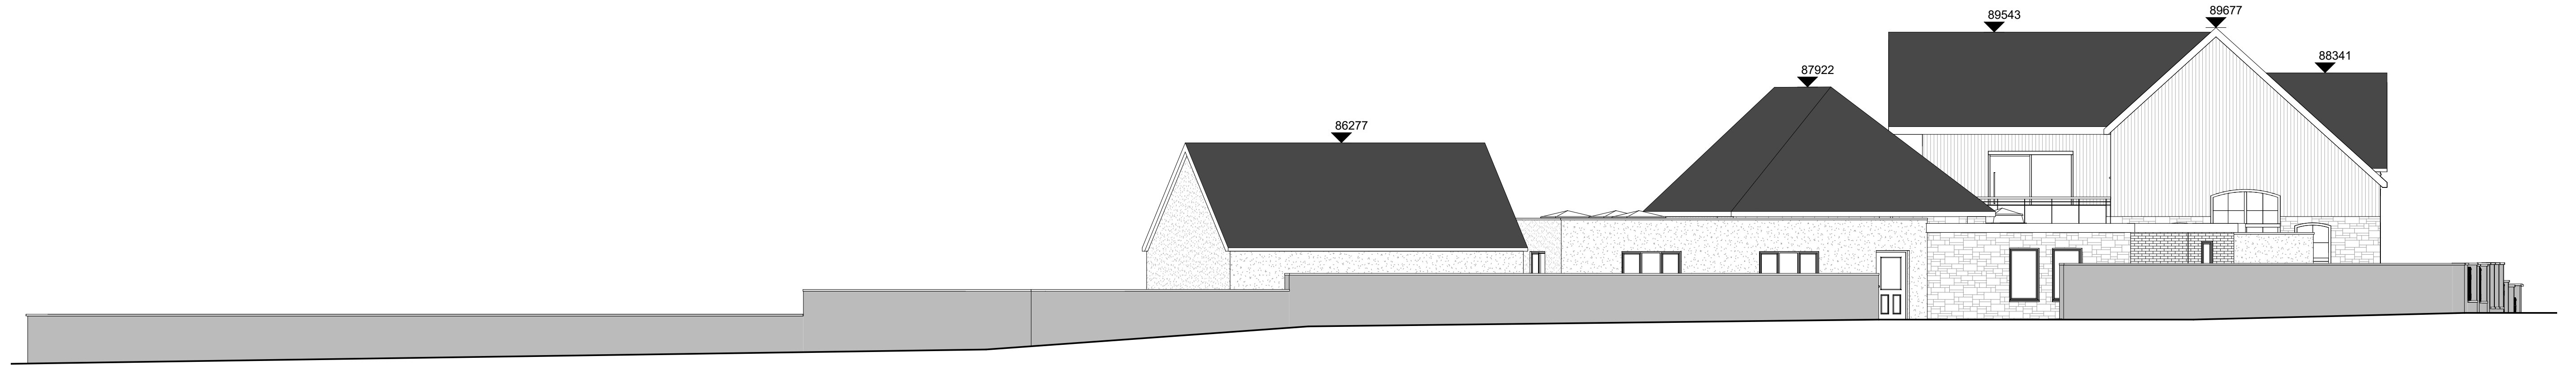

1 Proposed - Front Street Scene
1 : 100



2 Proposed - Rear Street Scene
1 : 100



3 Proposed - Left Street Scene
1 : 100



4 Proposed - Right Street Scene
1 : 100

Materials Key:

- Existing Stone Boundary Wall
- Existing Stonework
- Light Render
- Cladding
- Artificial / Natural Slate Roof Tile
- Brickwork to match existing



DRAWING STATUS
Planning

PROJECT
Pontrhydyfen Primary School Conversion

TITLE
Street Scenes

CLIENT
Mr & Mrs McGrath

DRAWN BY
Gareth Owen

DATE
30.09.20

SCALE (B1)
1 : 100

PROJECT NO.
GOCDCM01

DRAWING NO.
A400

REV
P1

GARETH OWEN CONCEPT DESIGNS LTD
gareth@owenconceptdesigns.co.uk 01492 883411