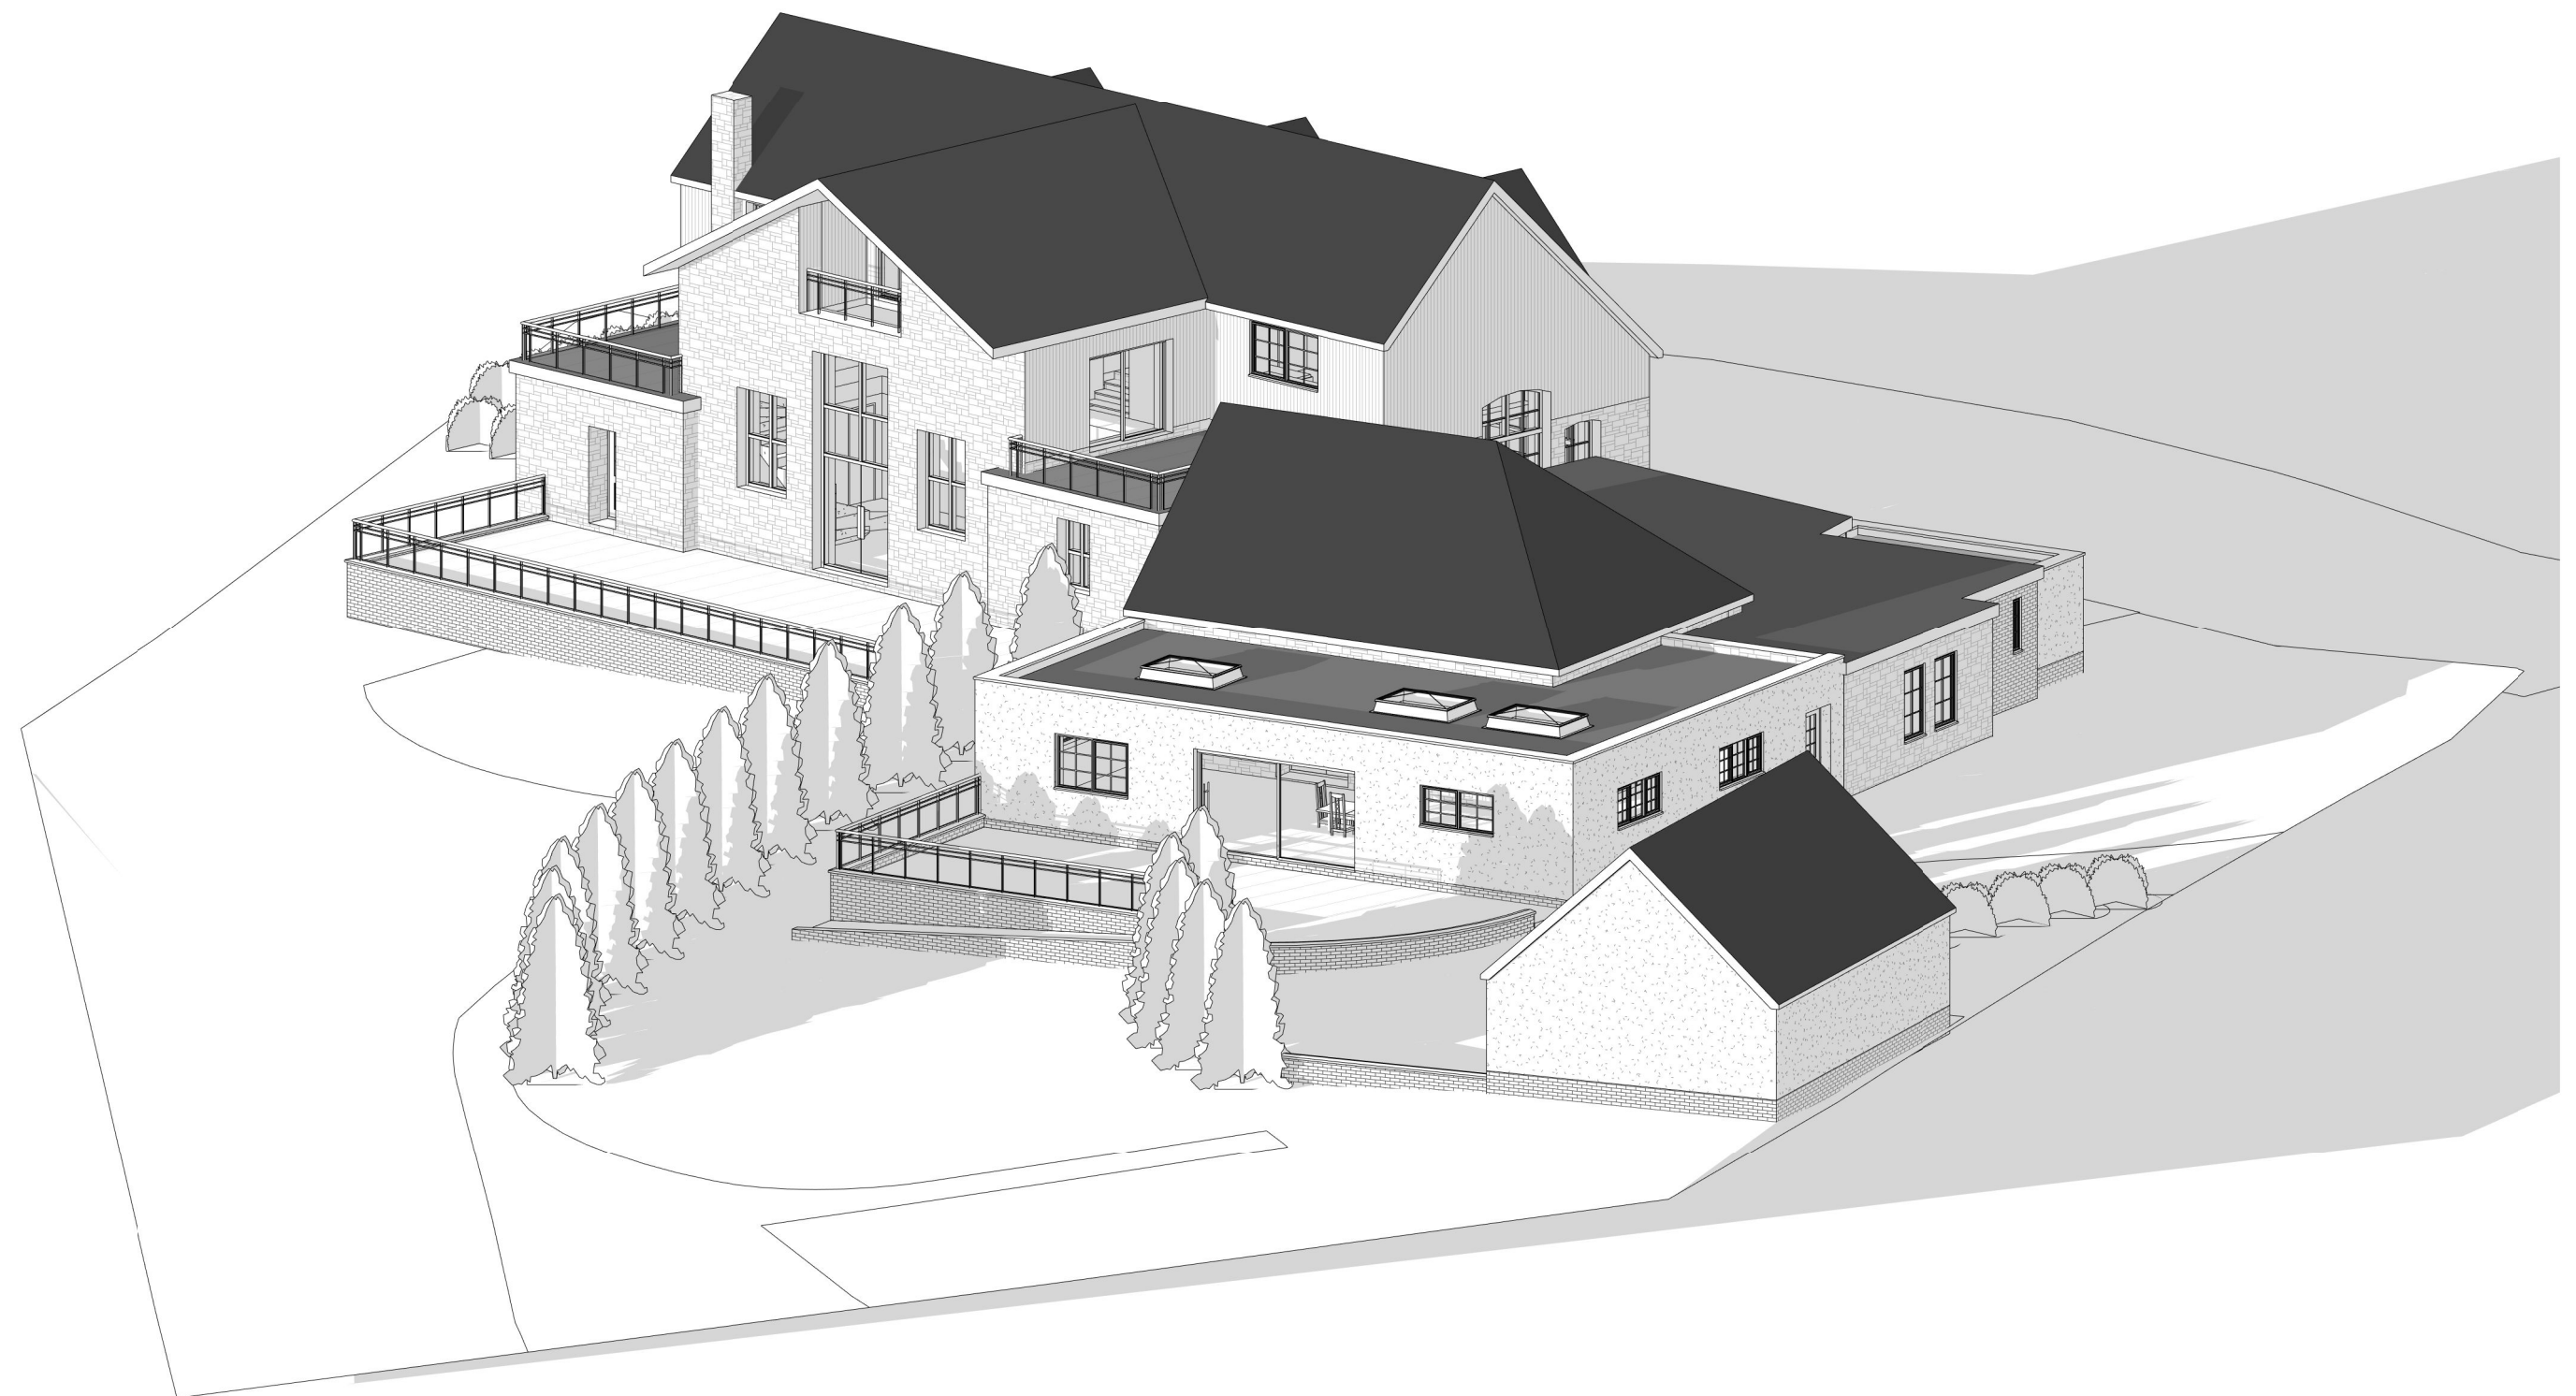
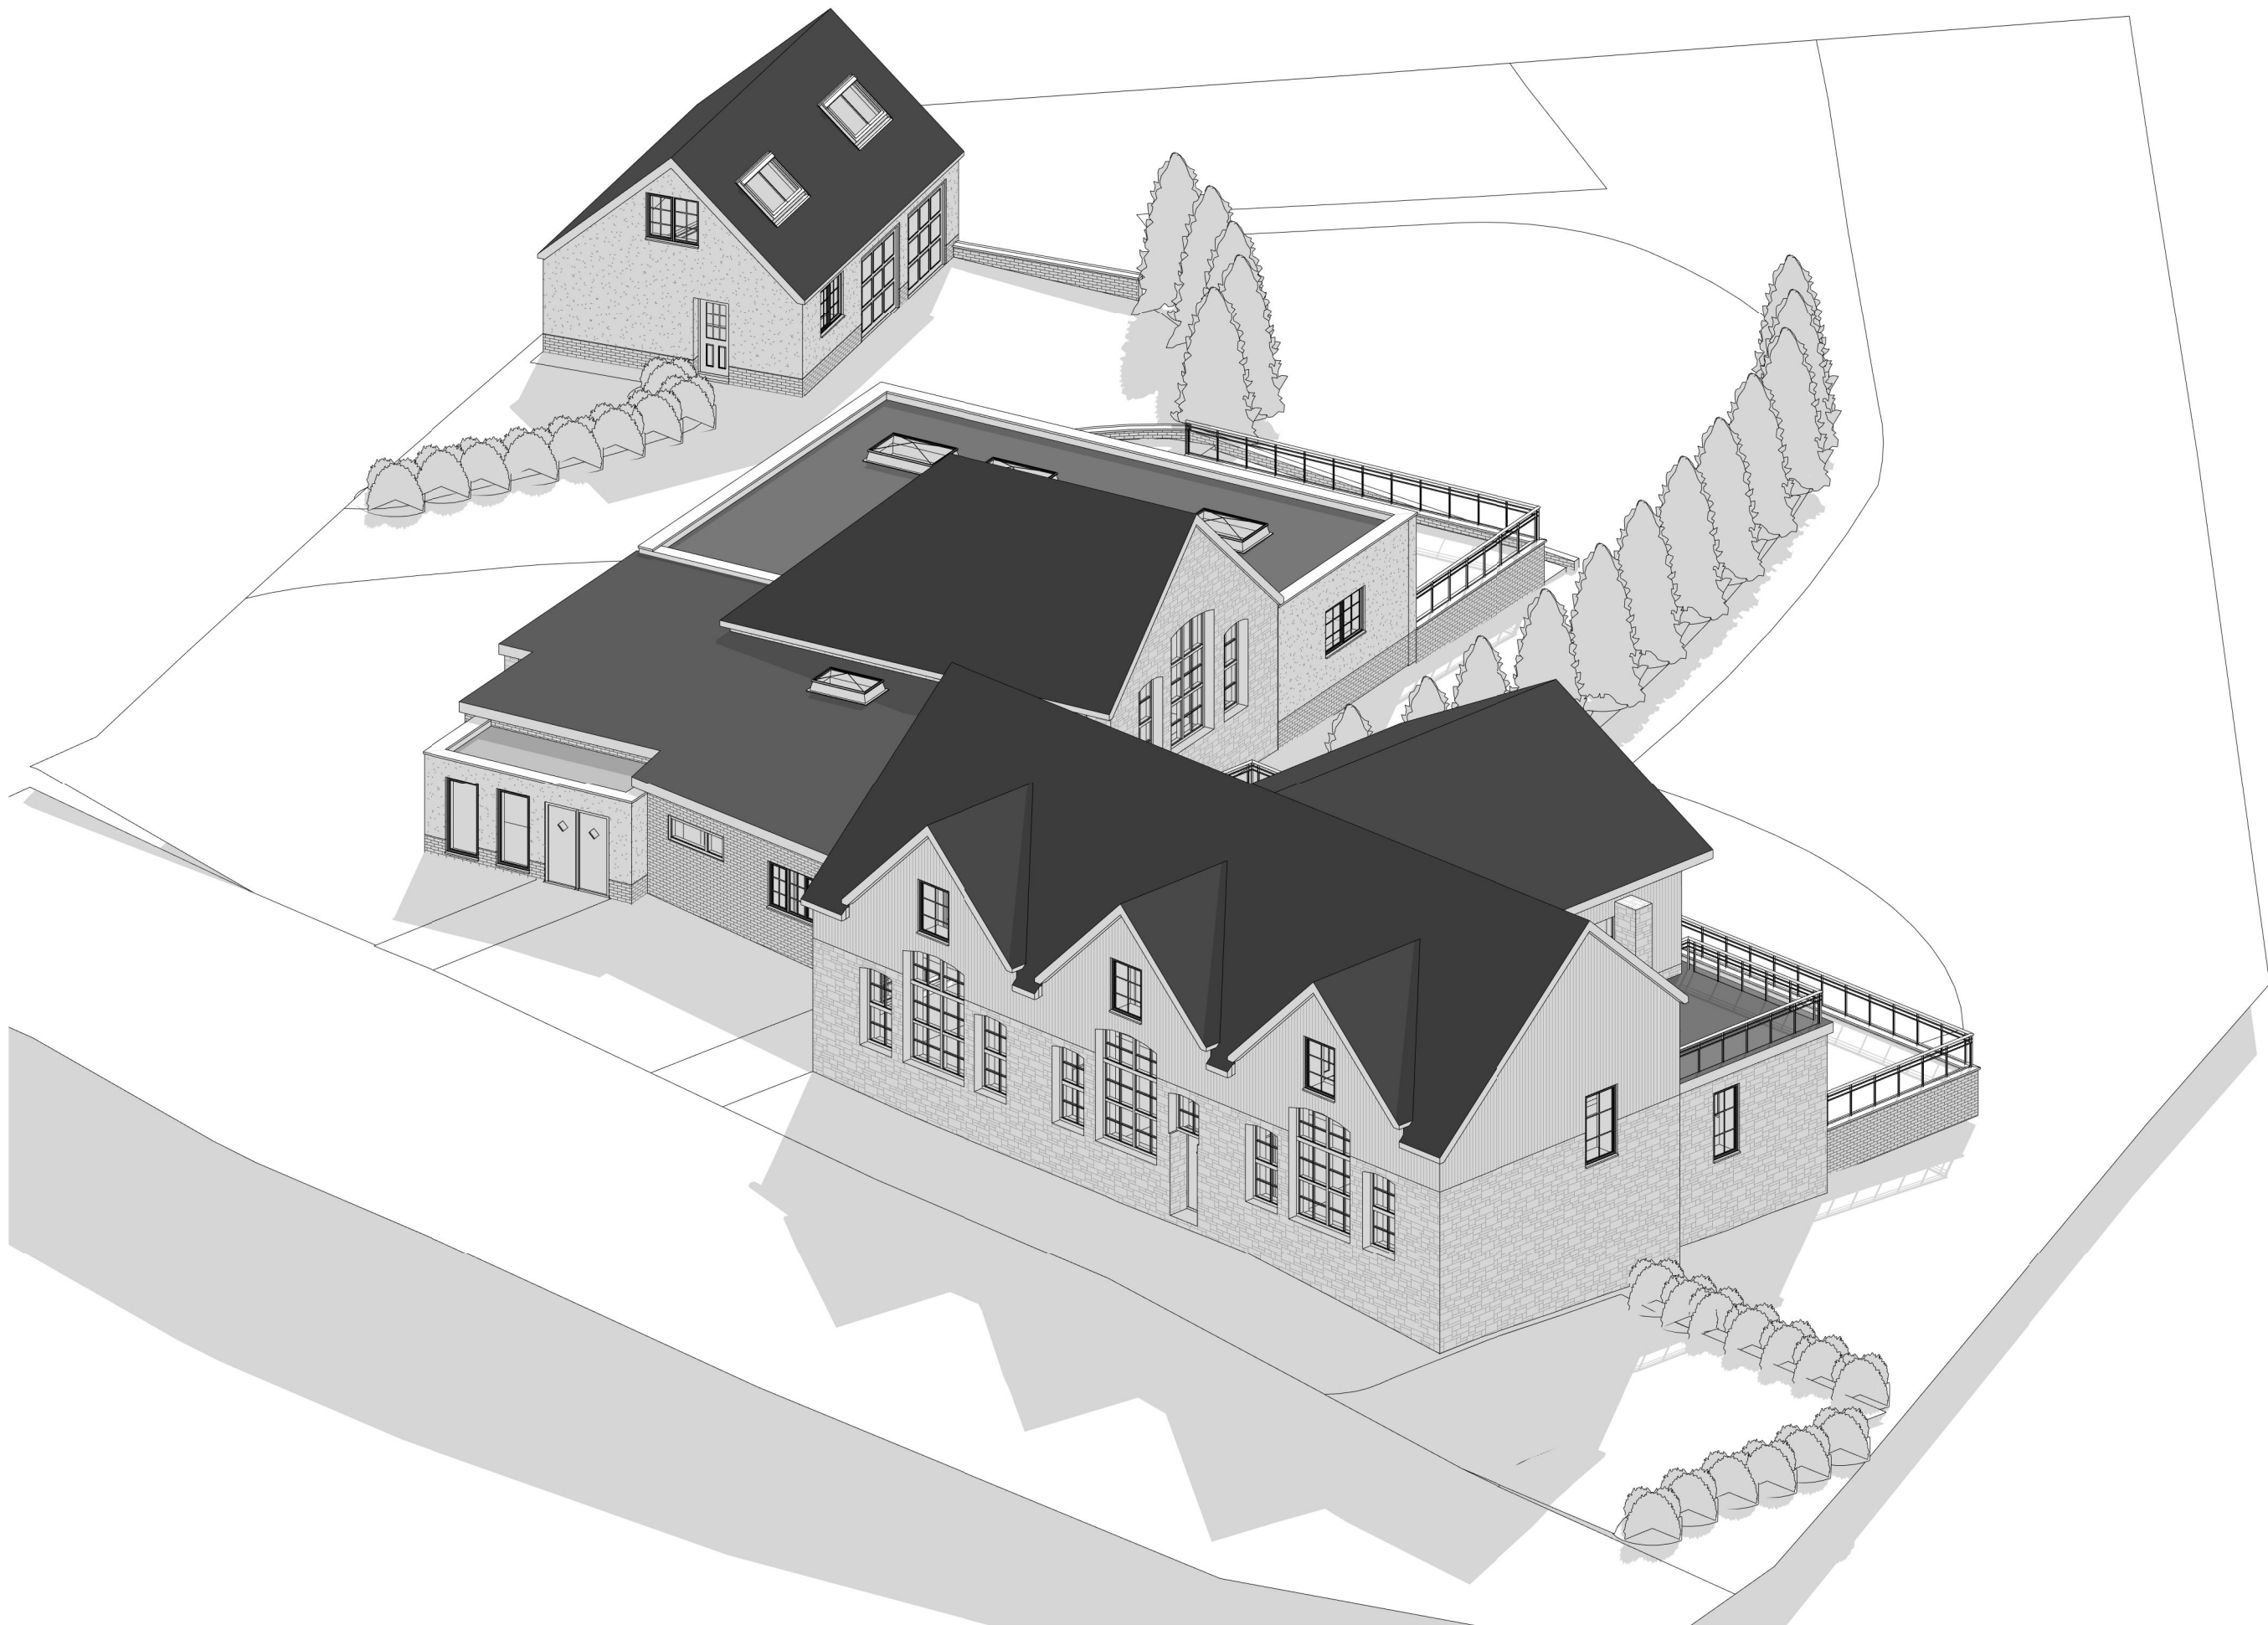
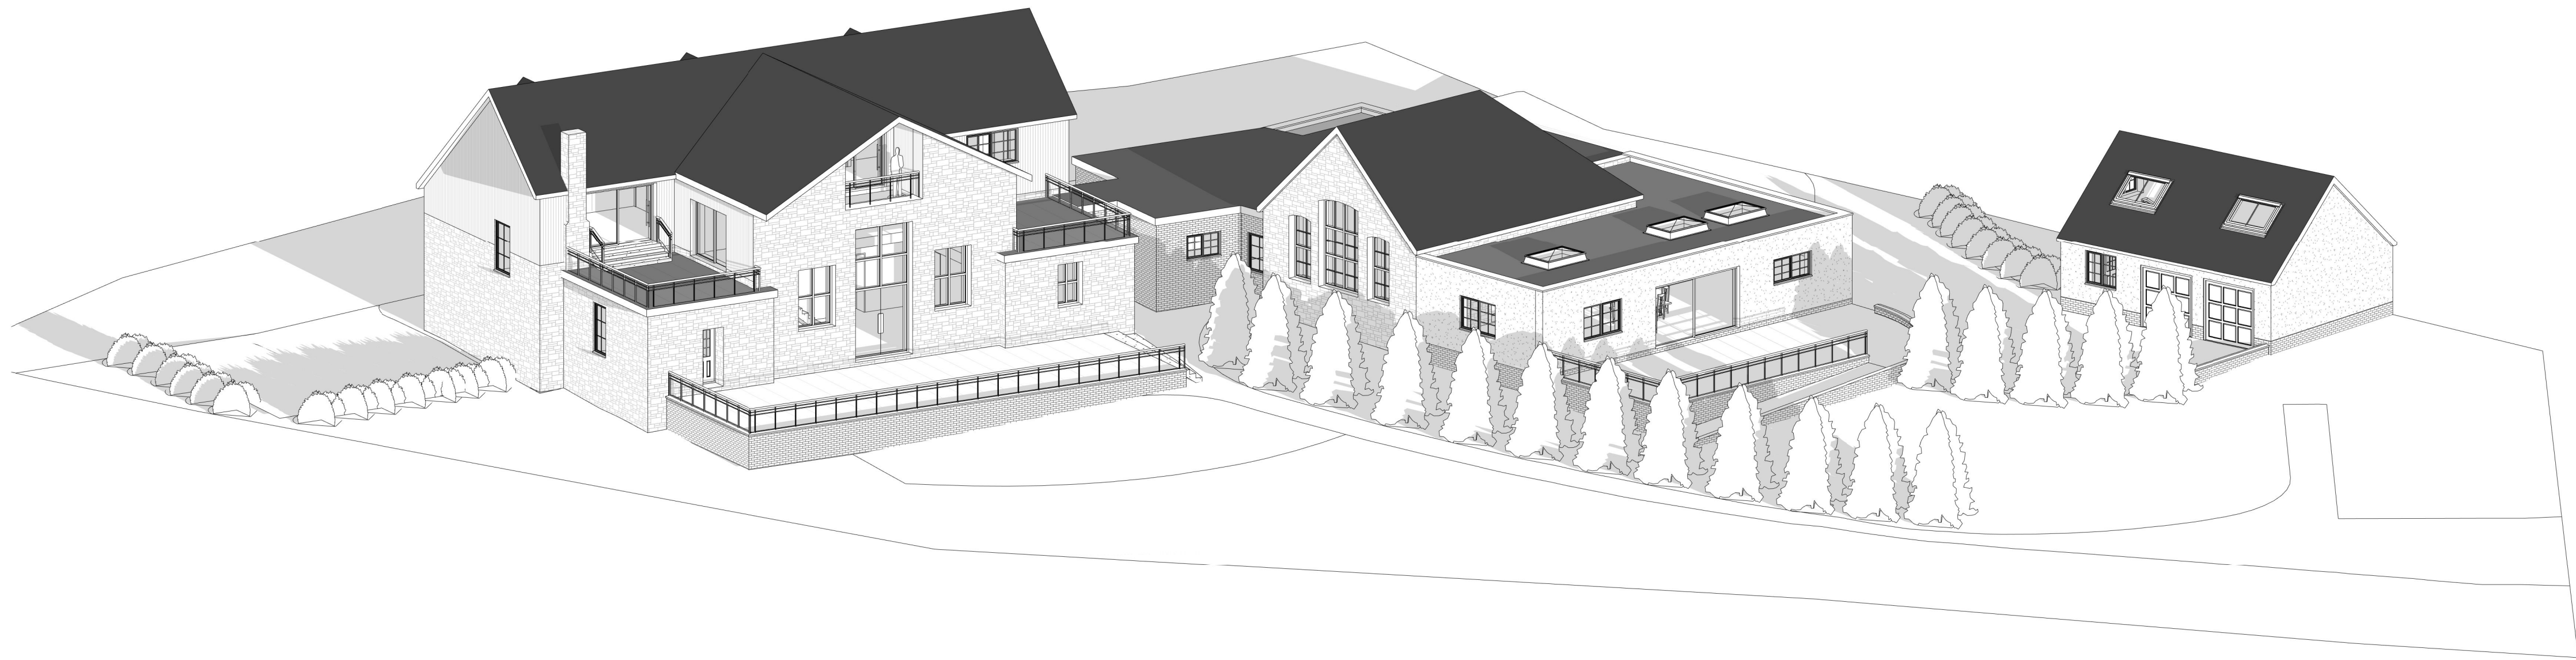
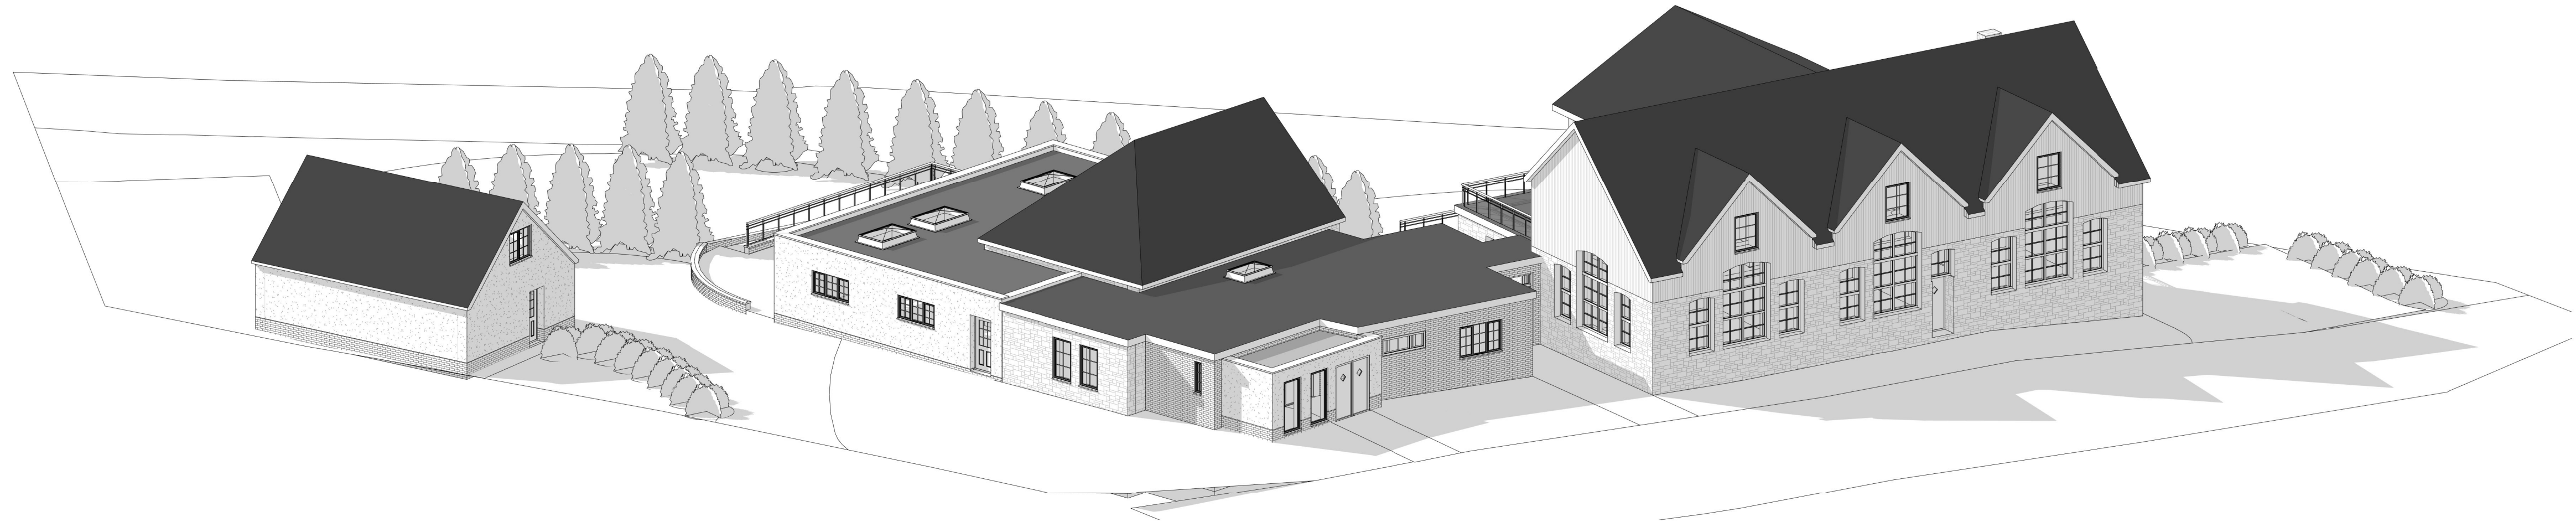


DRAWING STATUS
Planning

PROJECT
Pontrhydyfen Primary School
Conversion

TITLE
3D Concepts

CLIENT
Mr & Mrs McGrath

DRAWN BY
Gareth Owen

DATE
30.09.20

SCALE (@A1)
A200

PROJECT NO.
GOCDCM01

REV
P1

GARETH OWEN CONCEPT DESIGNS LTD
gareth@owenconceptdesigns.co.uk 01492 880000