



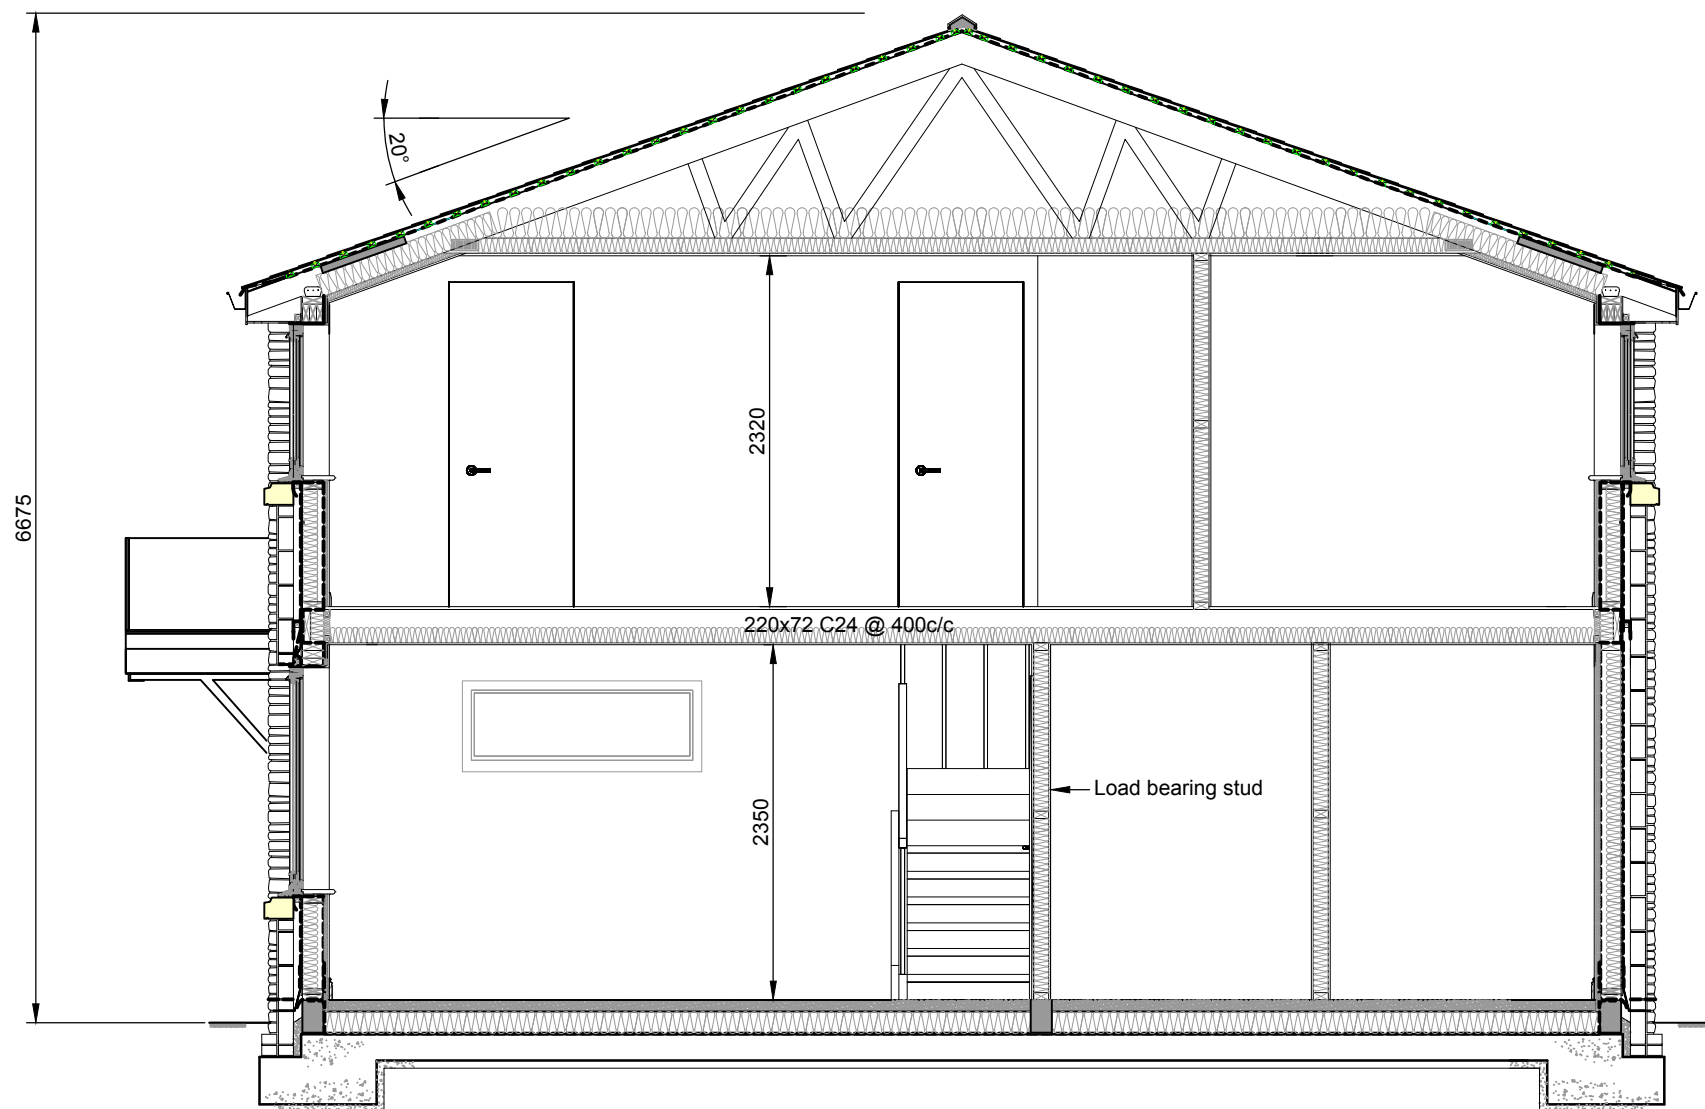

Section A-A
Scale 1:50

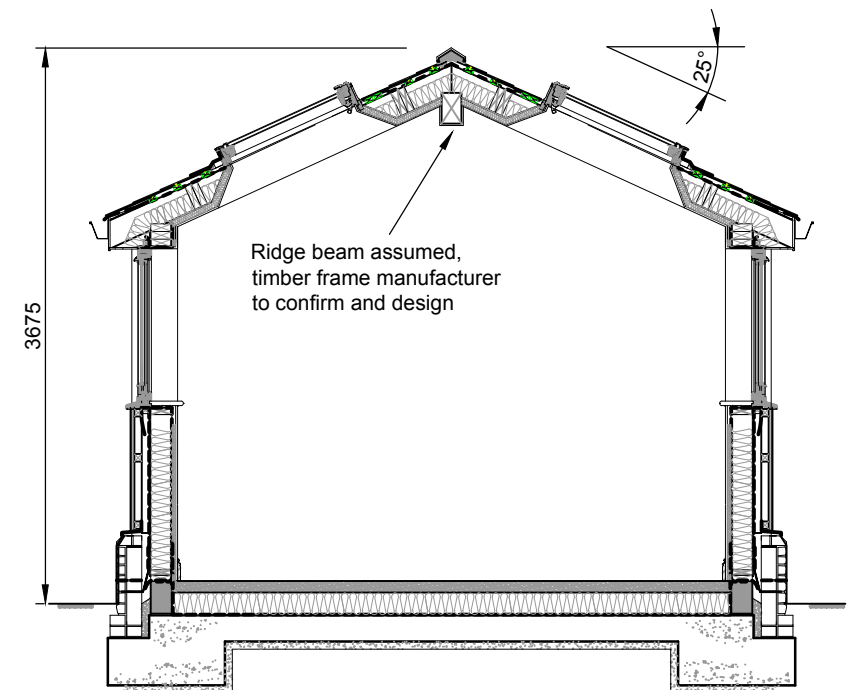

Section B-B
Scale 1:50

Proposed New Build
24 Ormes Rd Skewen,
Neath SA10 6SY

132-010
Cross Sections

Building Control Oct '20 1:50@A3

Do not scale off this drawing.