



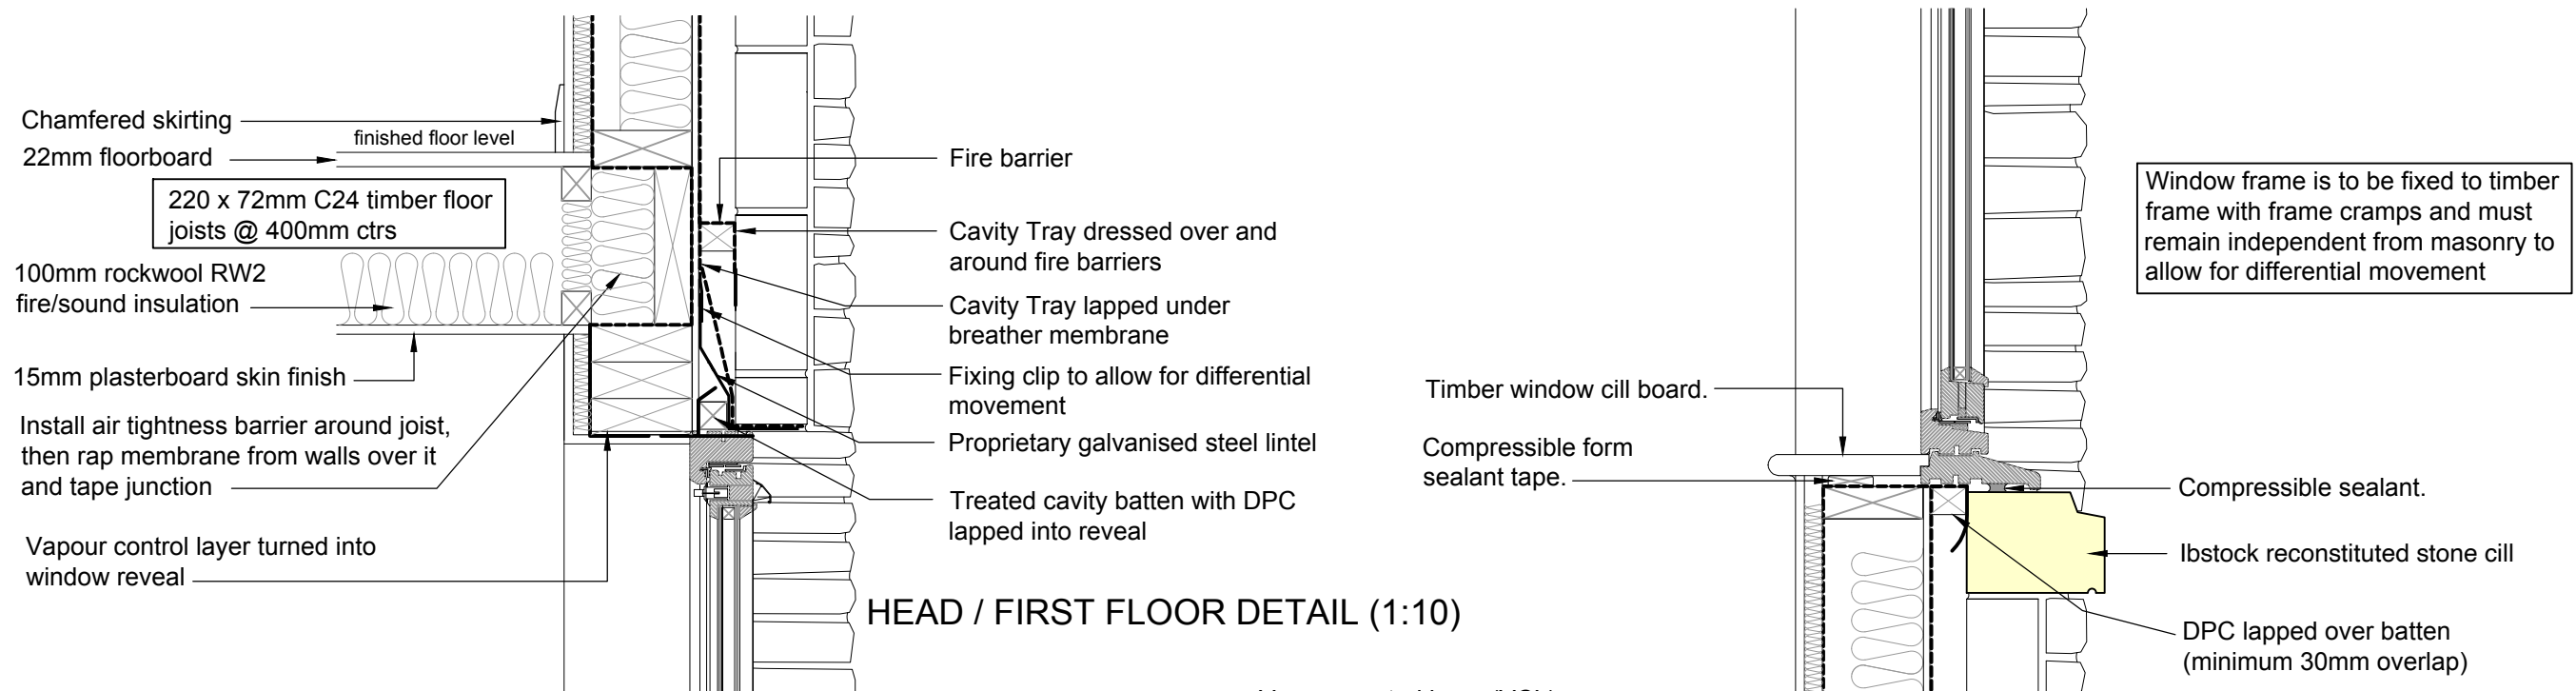

HEAD / FIRST FLOOR DETAIL (1:10)

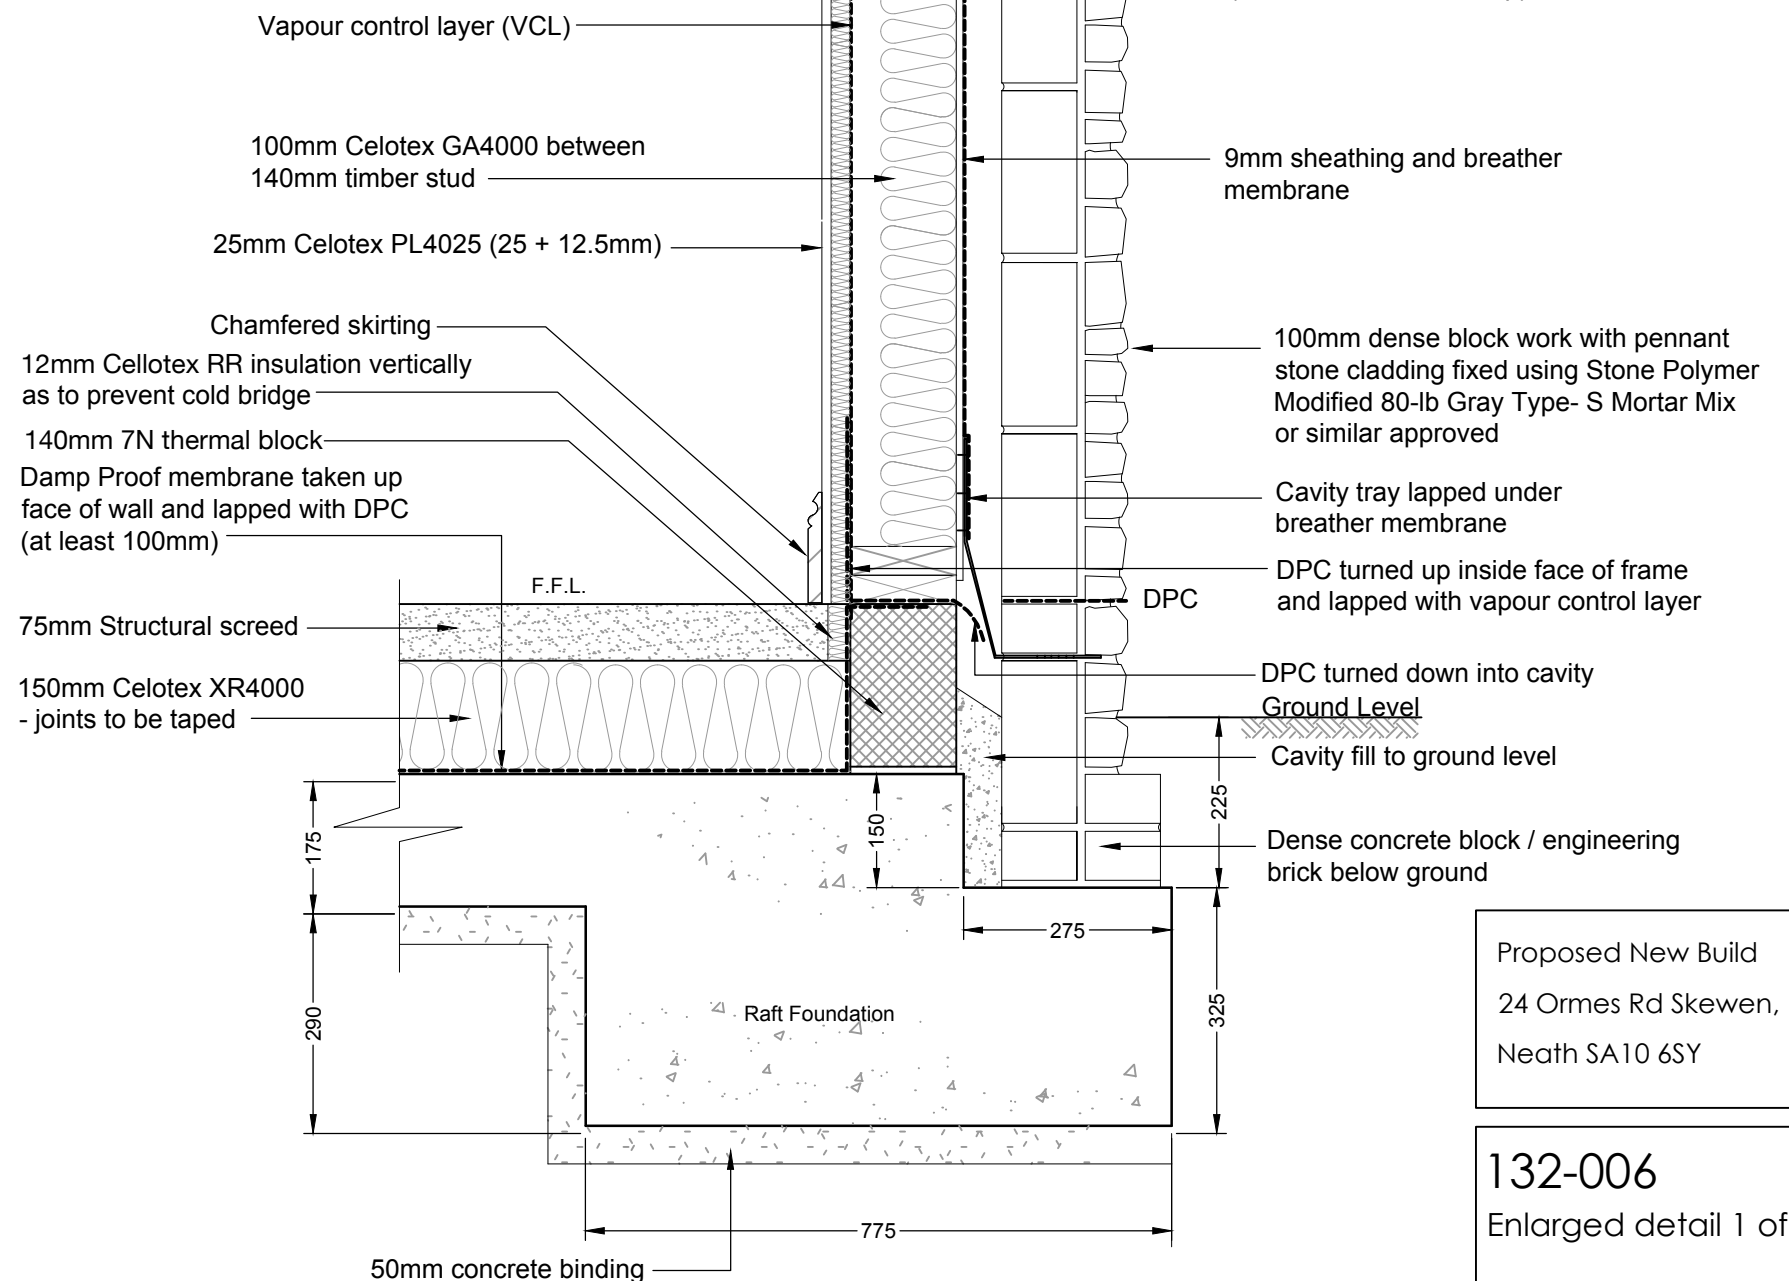

GROUND FLOOR JUNCTION MAIN HOUSE (1:10)

Proposed New Build
24 Ormes Rd Skewen,
Neath SA10 6SY

132-006
Enlarged detail 1 of 4

Building Control Oct '20 1:10@A3

Do not scale off this drawing.