



Window frame is to be fixed to timber frame with frame cramps and must remain independent from masonry to allow for differential movement

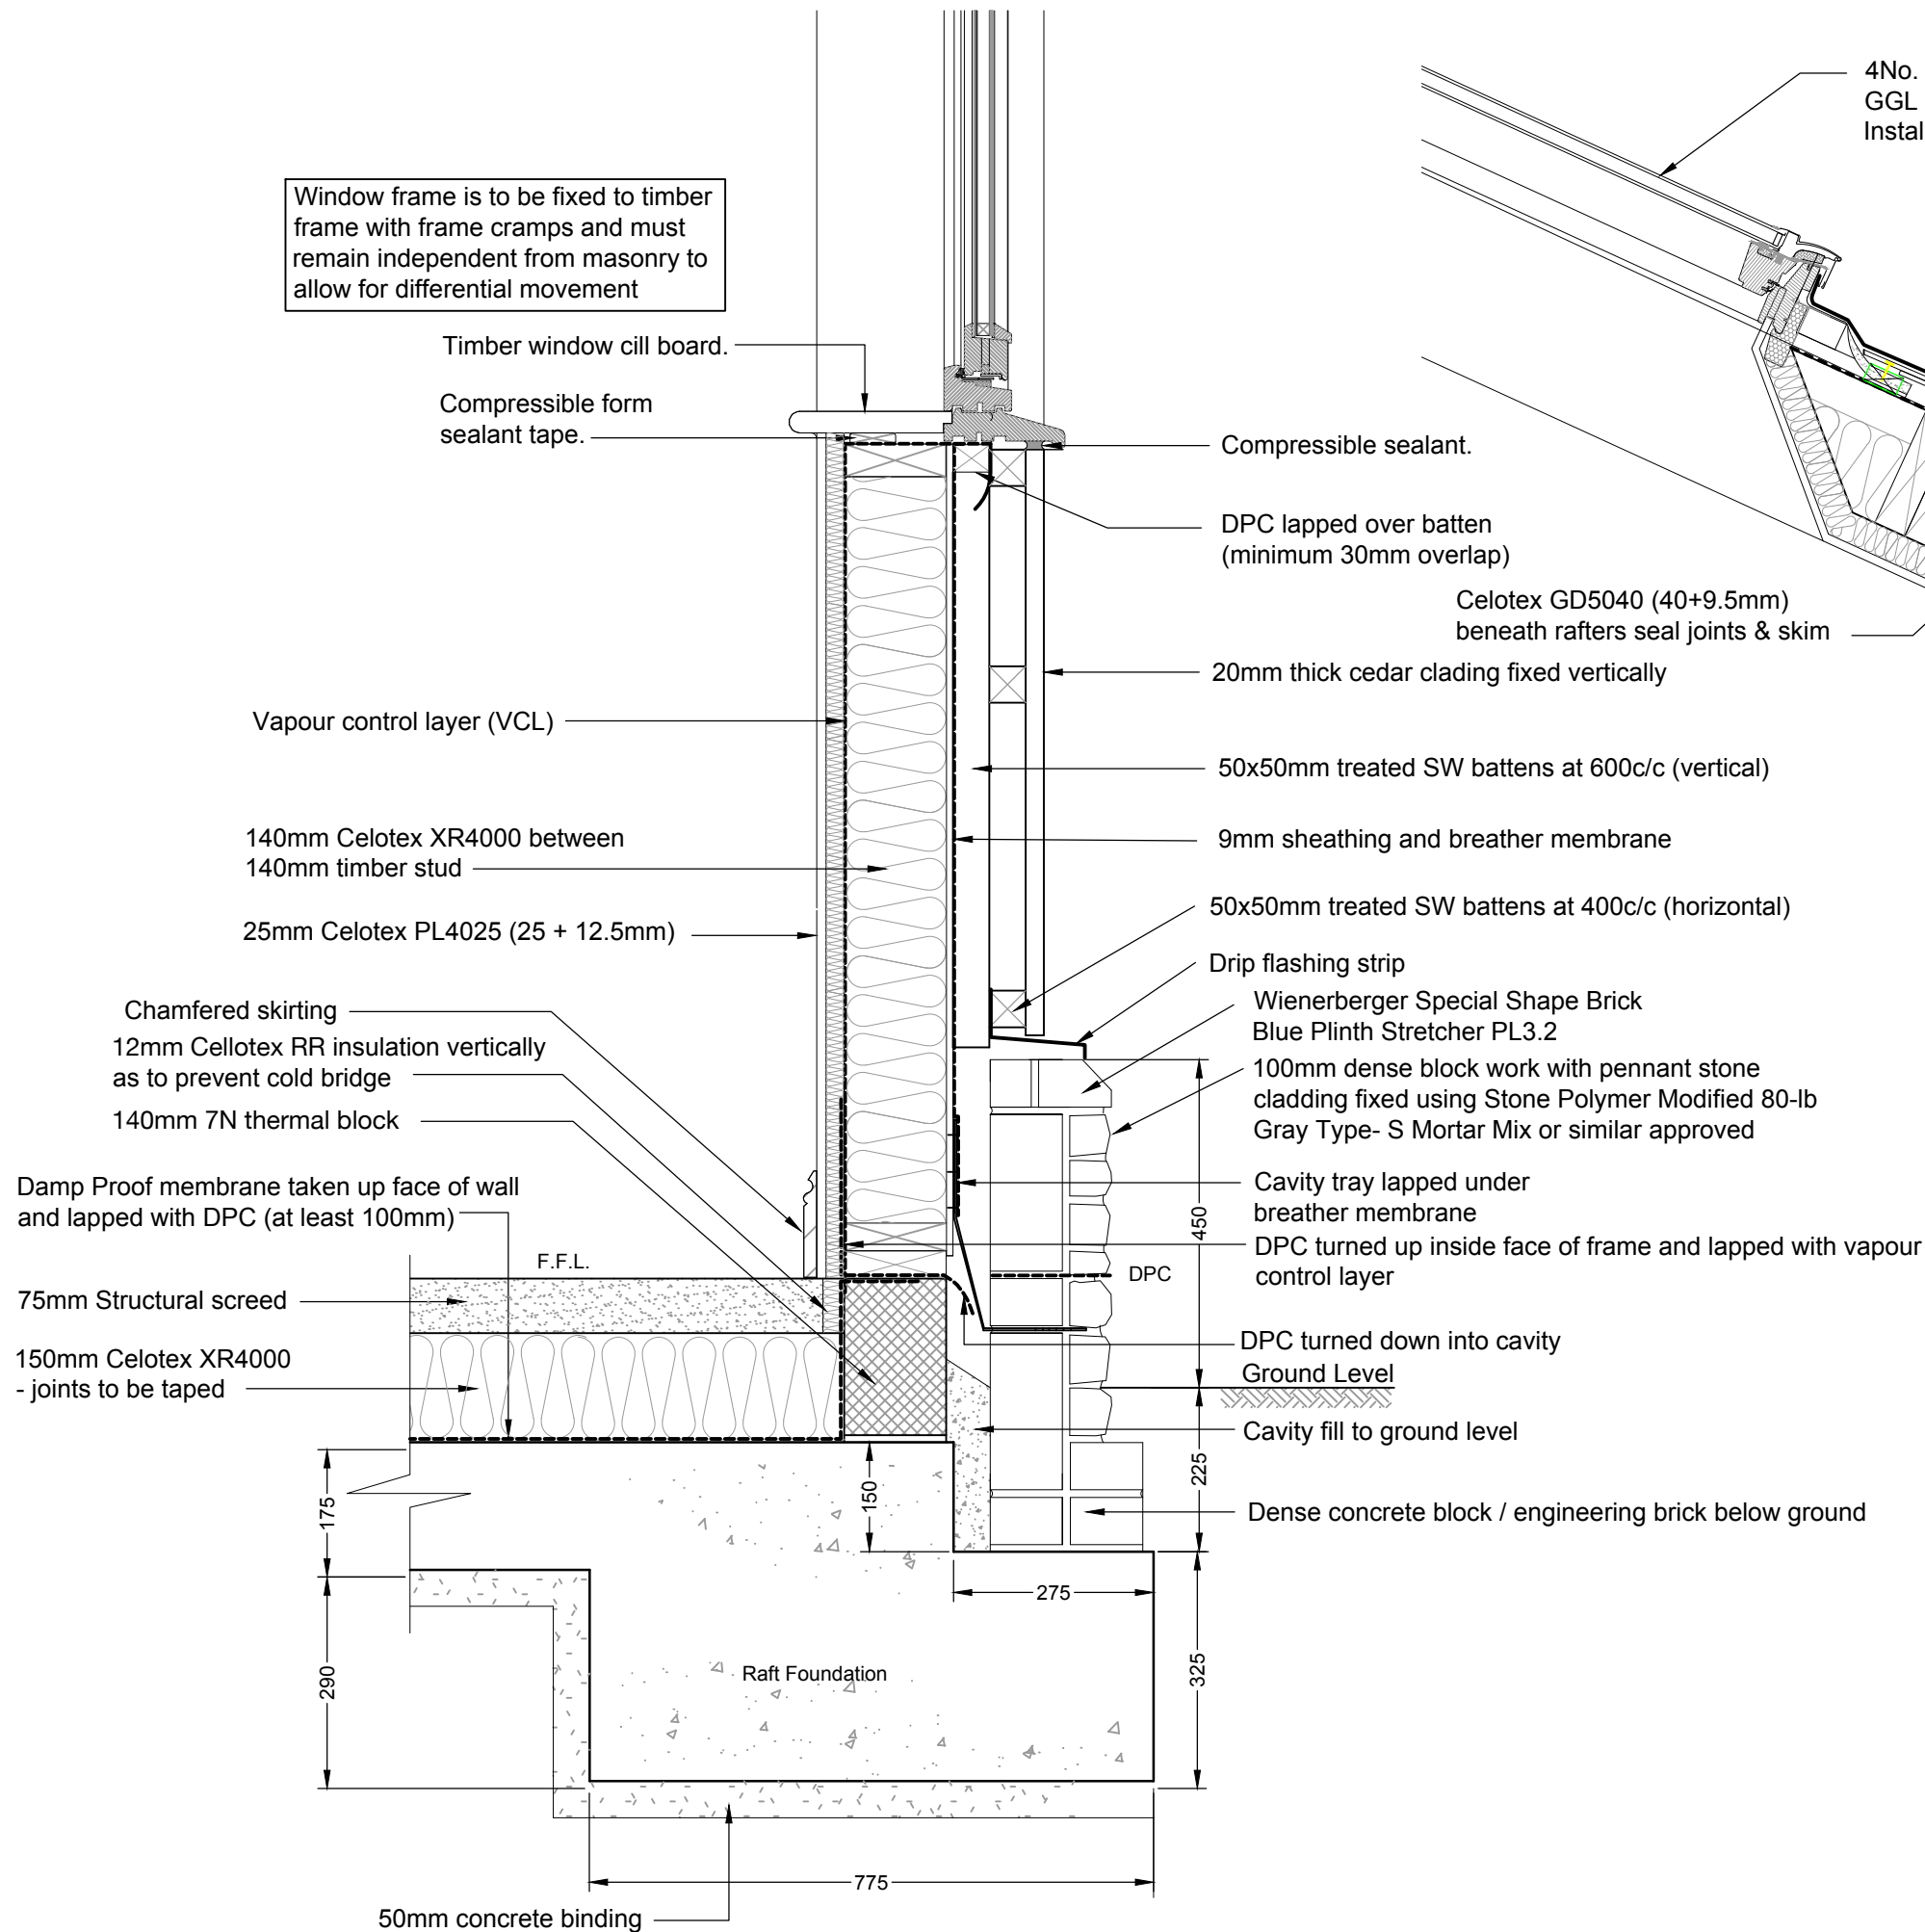

GROUND FLOOR JUNCTION ANNEXE (1:10)

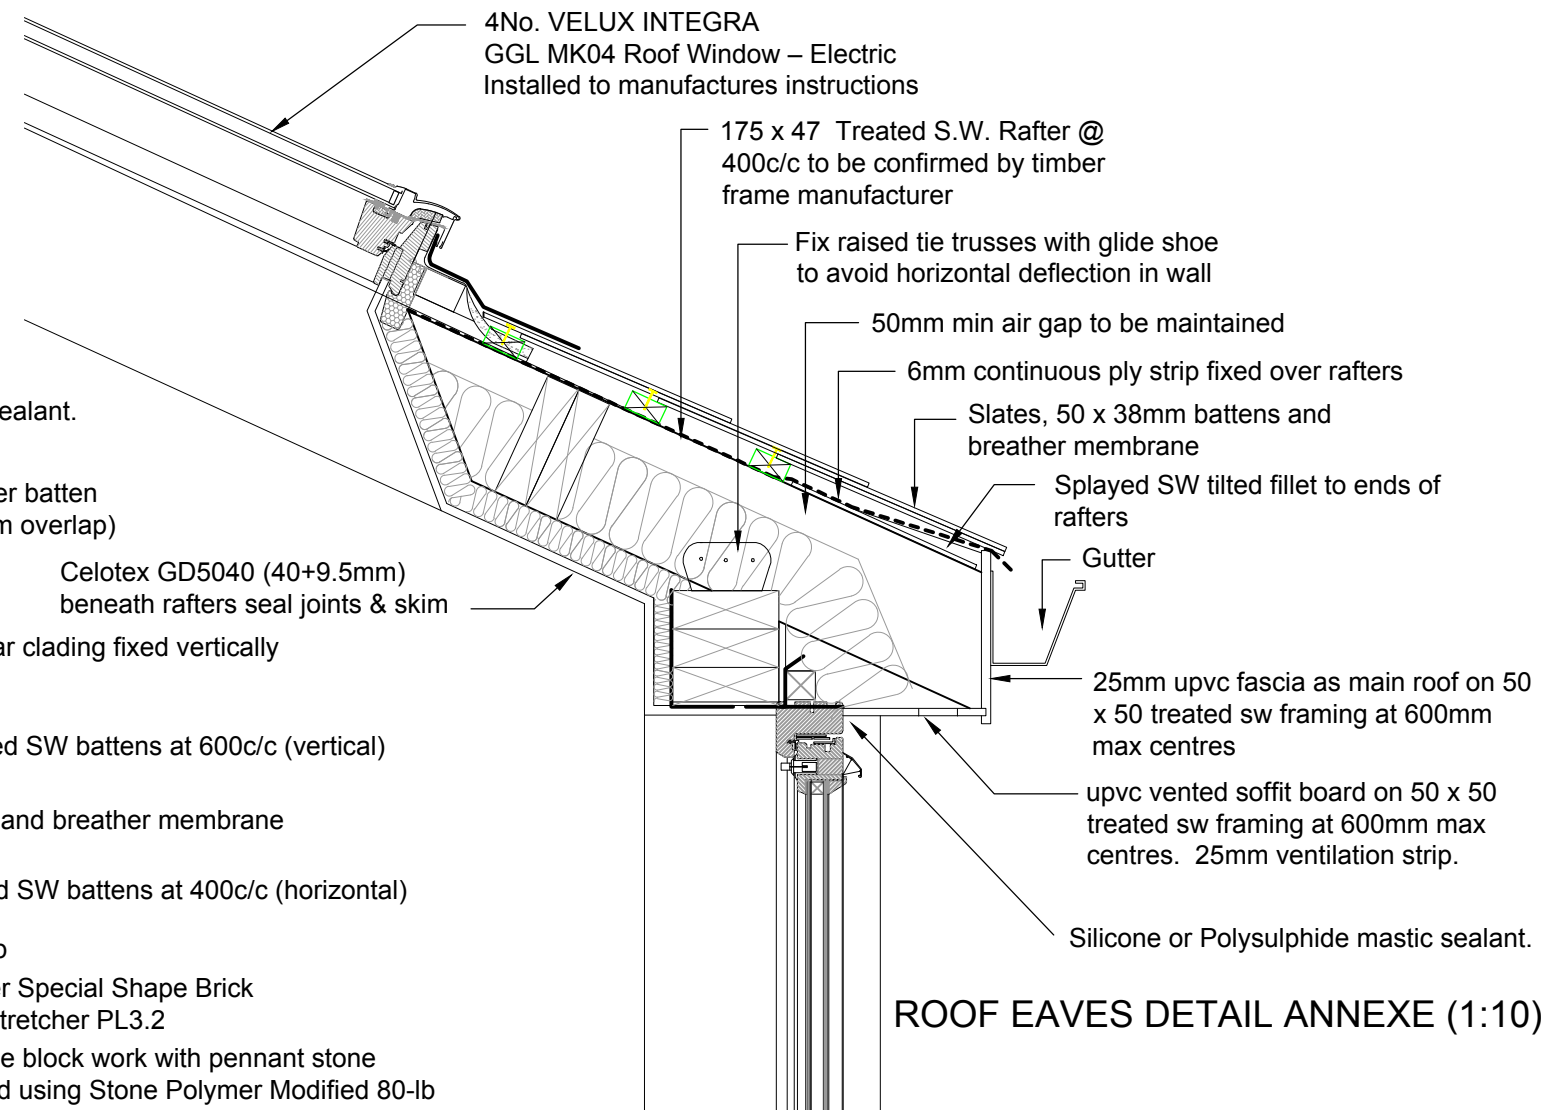

ROOF EAVES DETAIL ANNEXE (1:10)

Proposed New Build
24 Ormes Rd Skewen,
Neath SA10 6SY

132-008
Enlarged detail 3 of 4

Building Control Oct '20 1:10@A3

Do not scale off this drawing.