




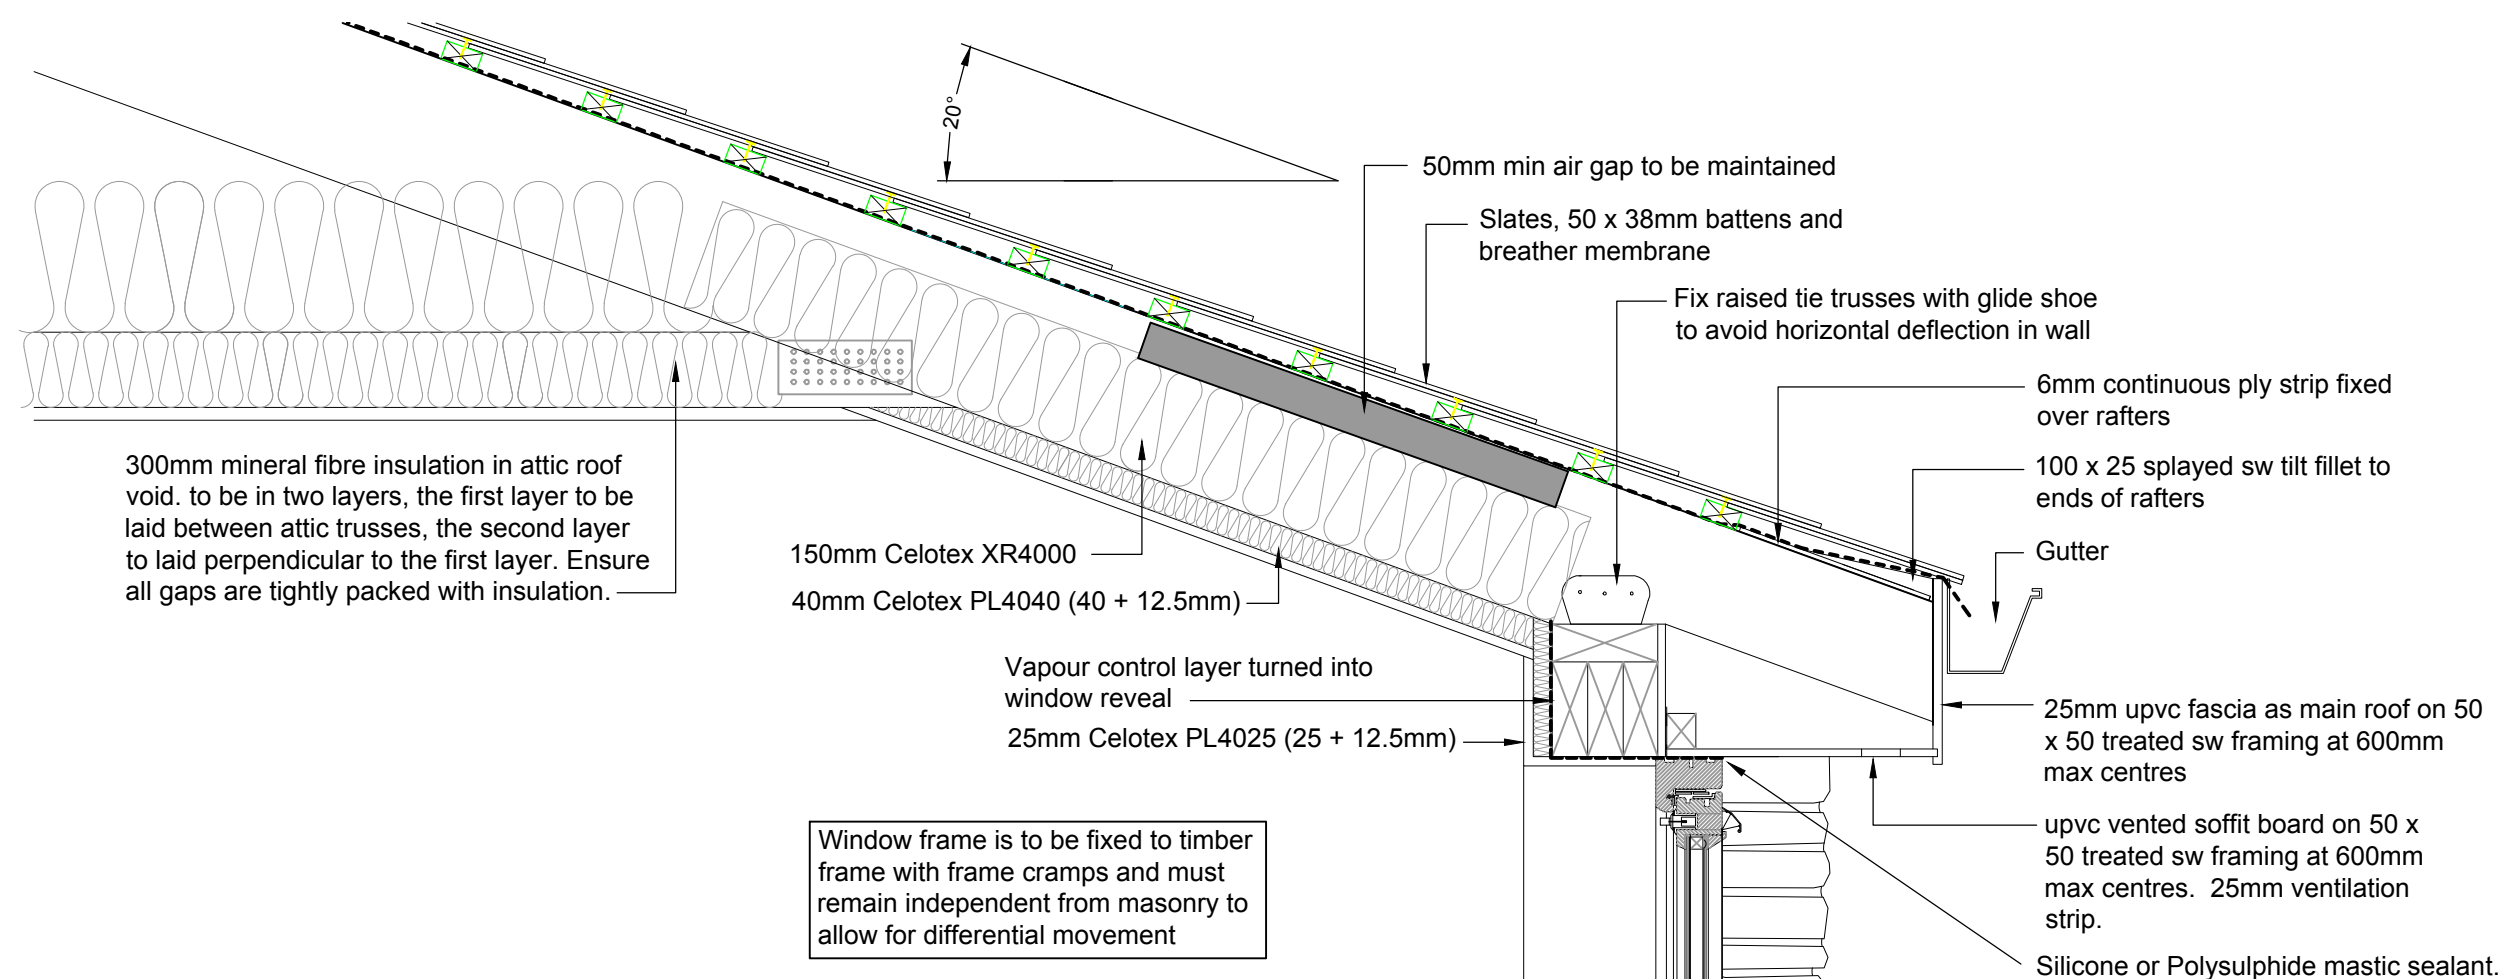

ROOF EAVES DETAIL (1:10)

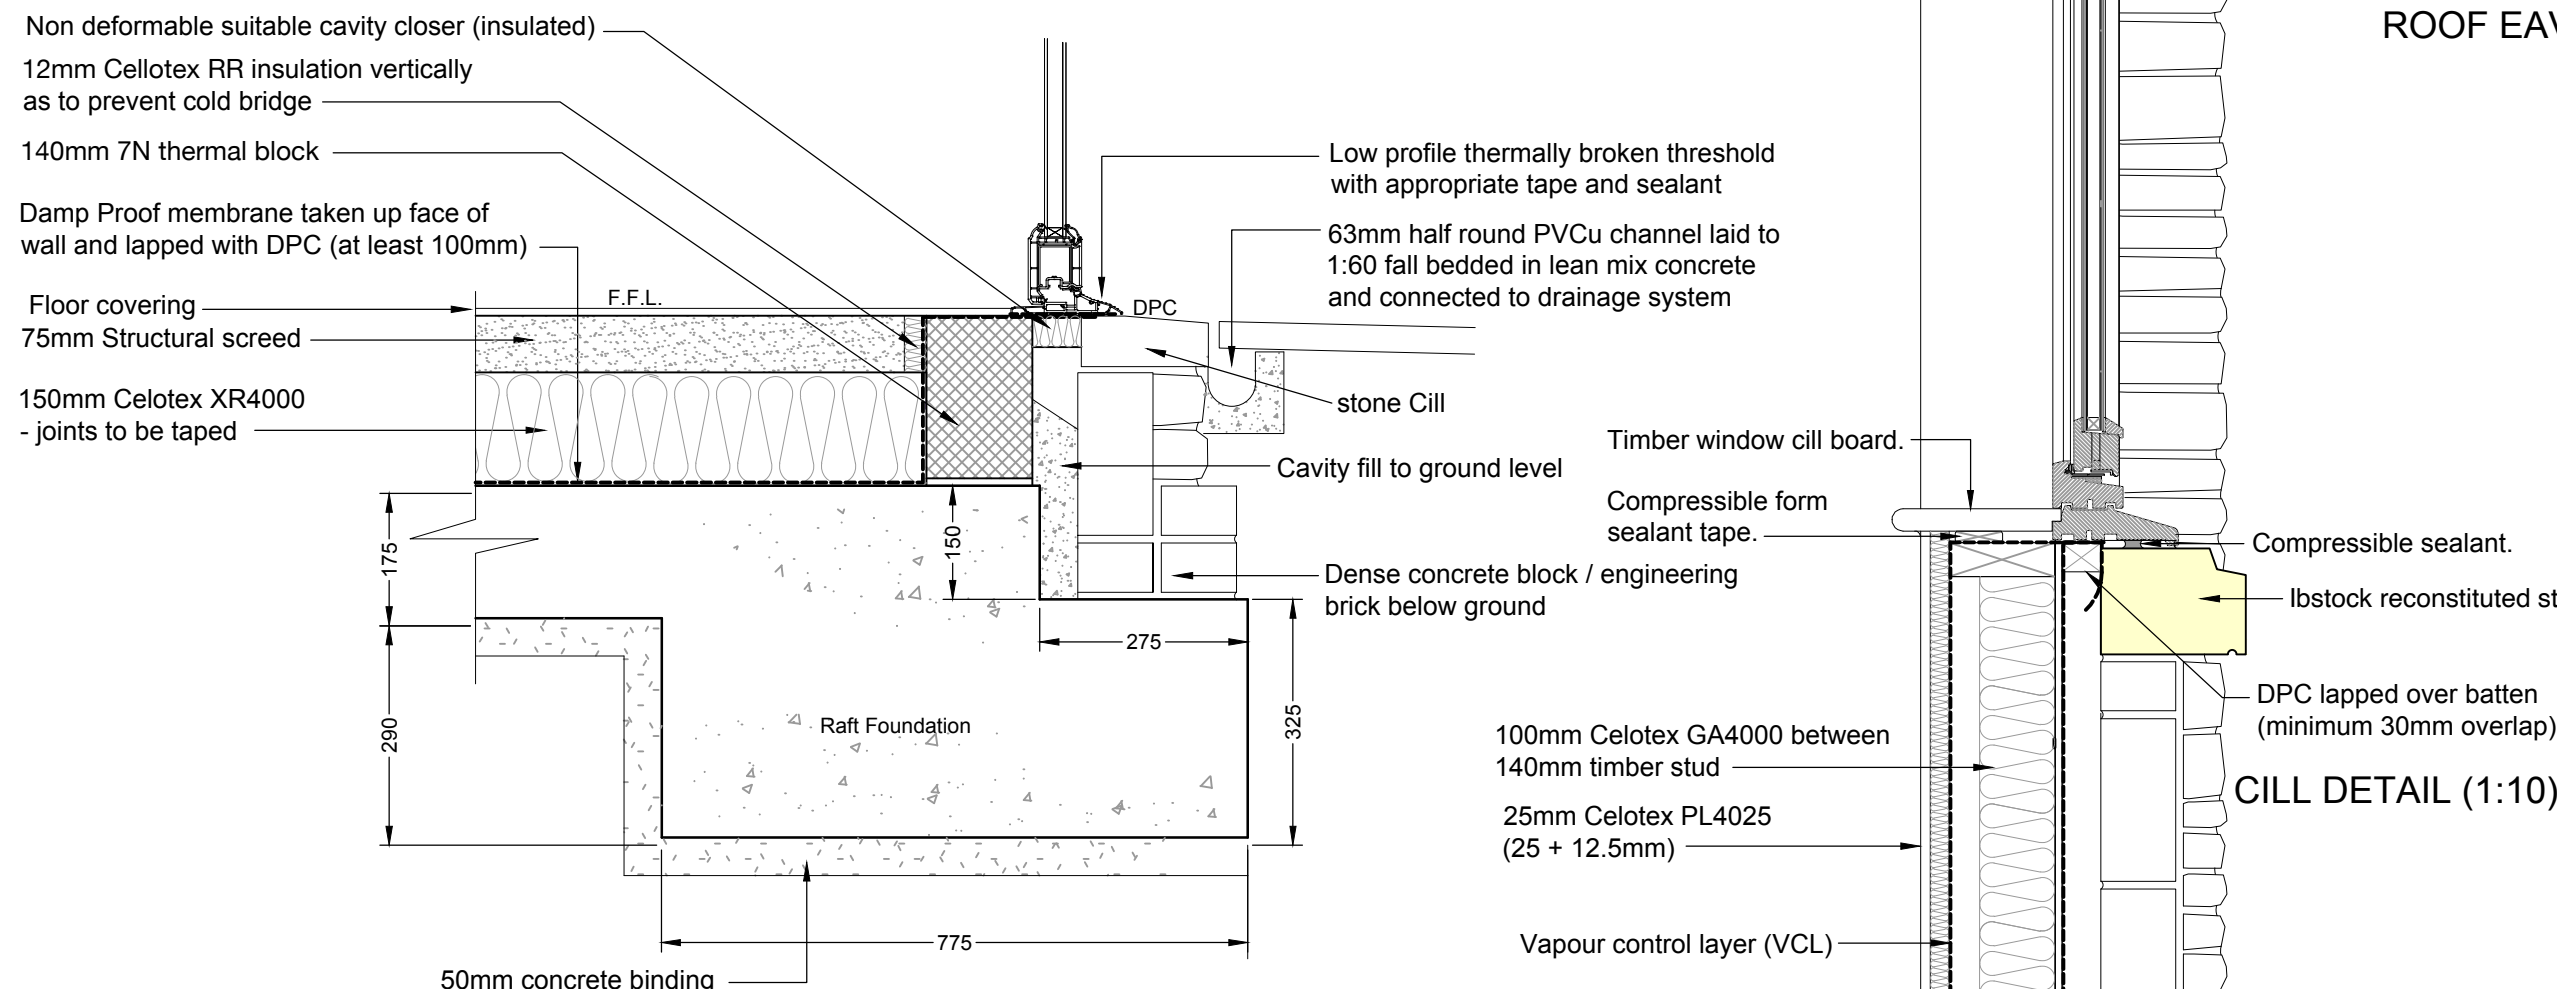

THRESHOLD DETAIL (1:10)

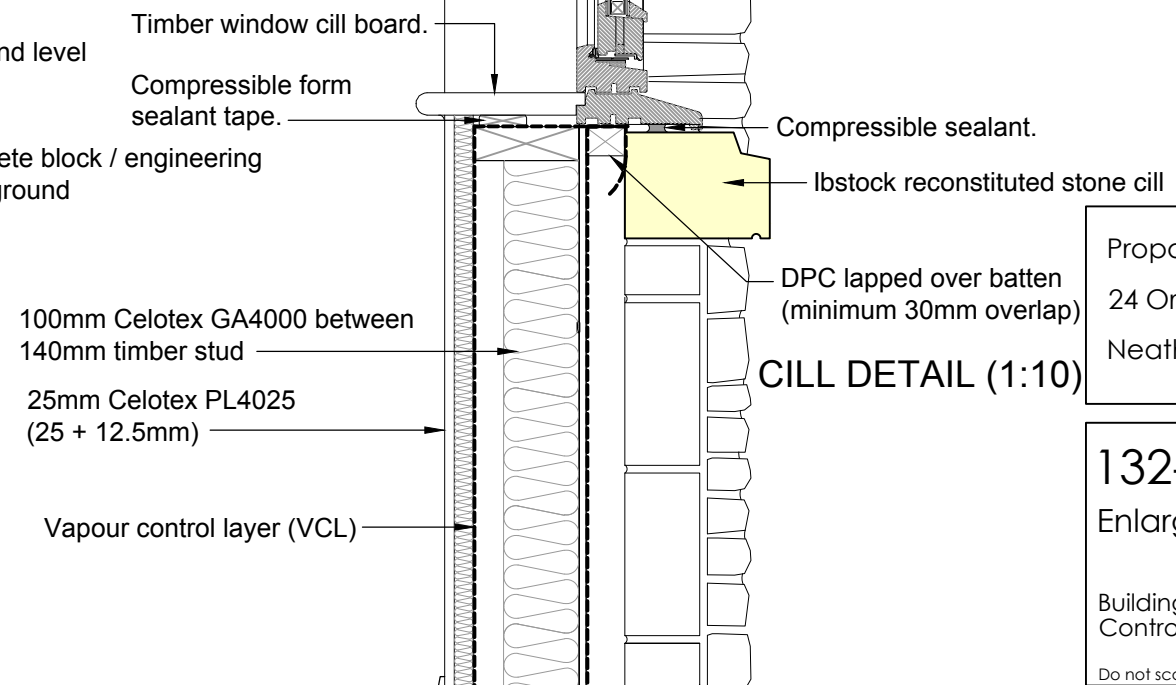

CILL DETAIL (1:10)

Proposed New Build
24 Ormes Rd Skewen,
Neath SA10 6SY

132-007
Enlarged details 2 of 4

Building Control Oct '20 1:10@A3
Do not scale off this drawing.