


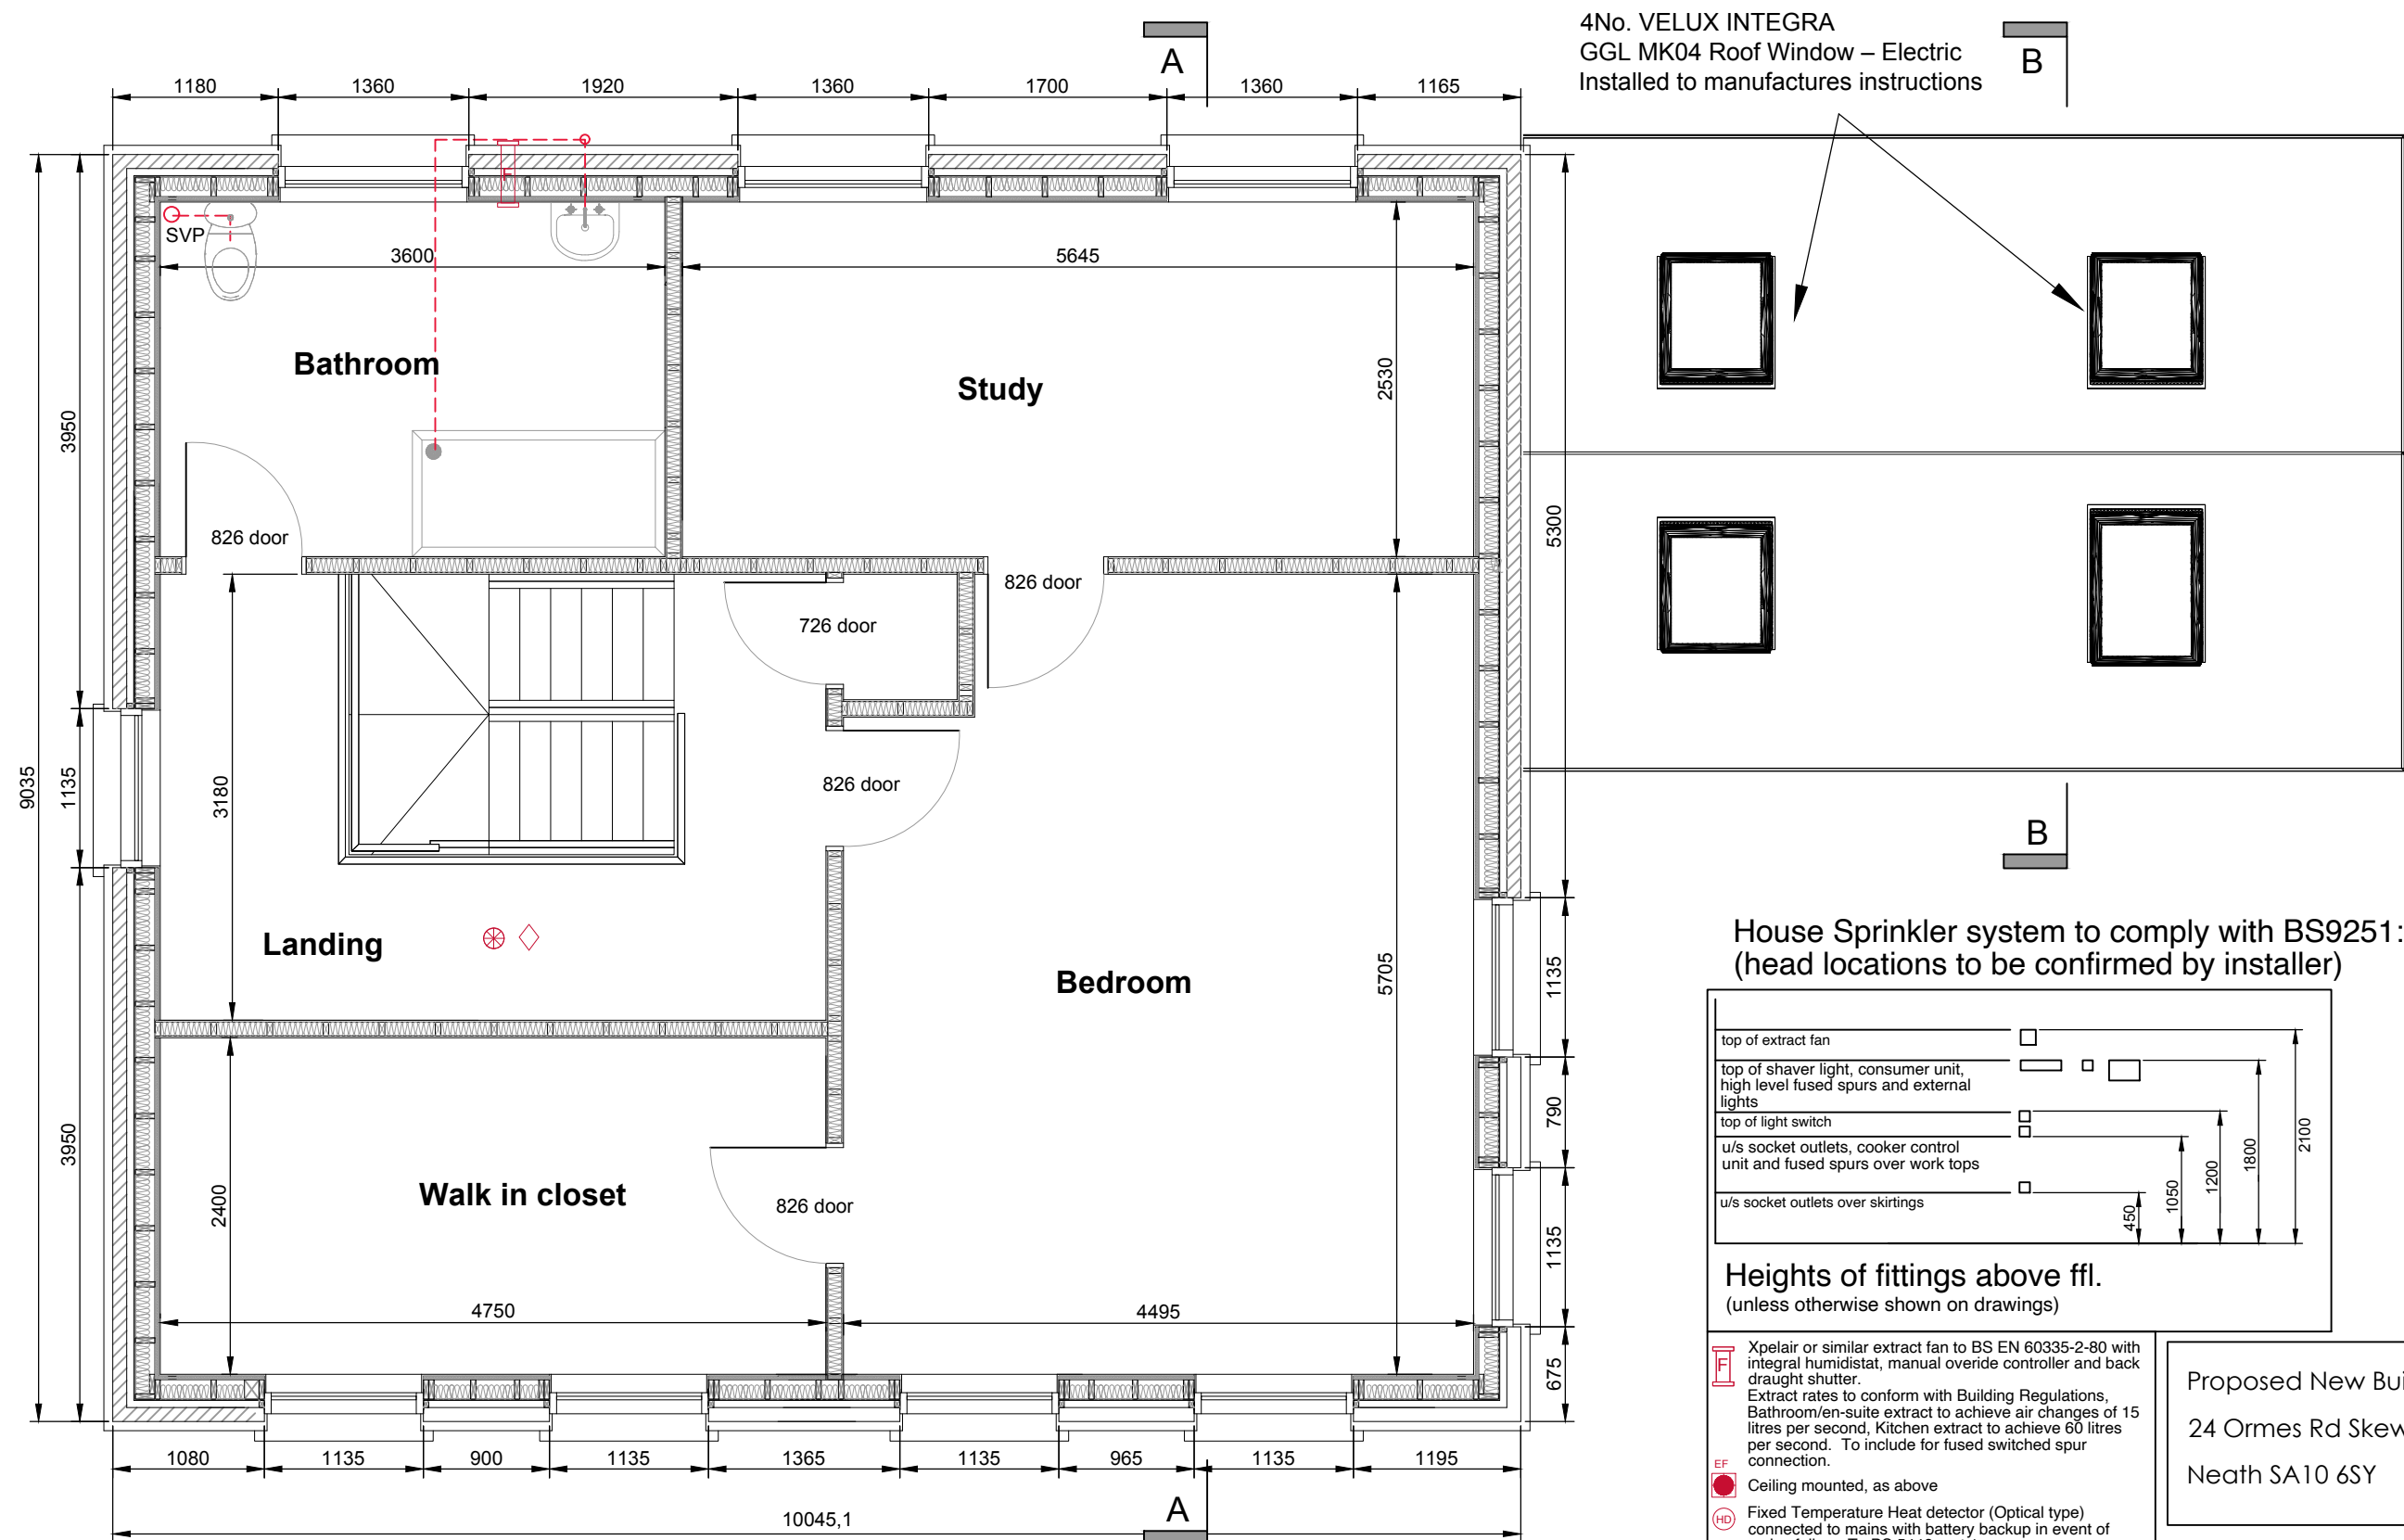

Proposed New Build
24 Ormes Rd Skewen,
Neath SA10 6SY

132-005
Proposed First Floor

Building Control Oct '20 1:50@A3

Do not scale off this drawing.