




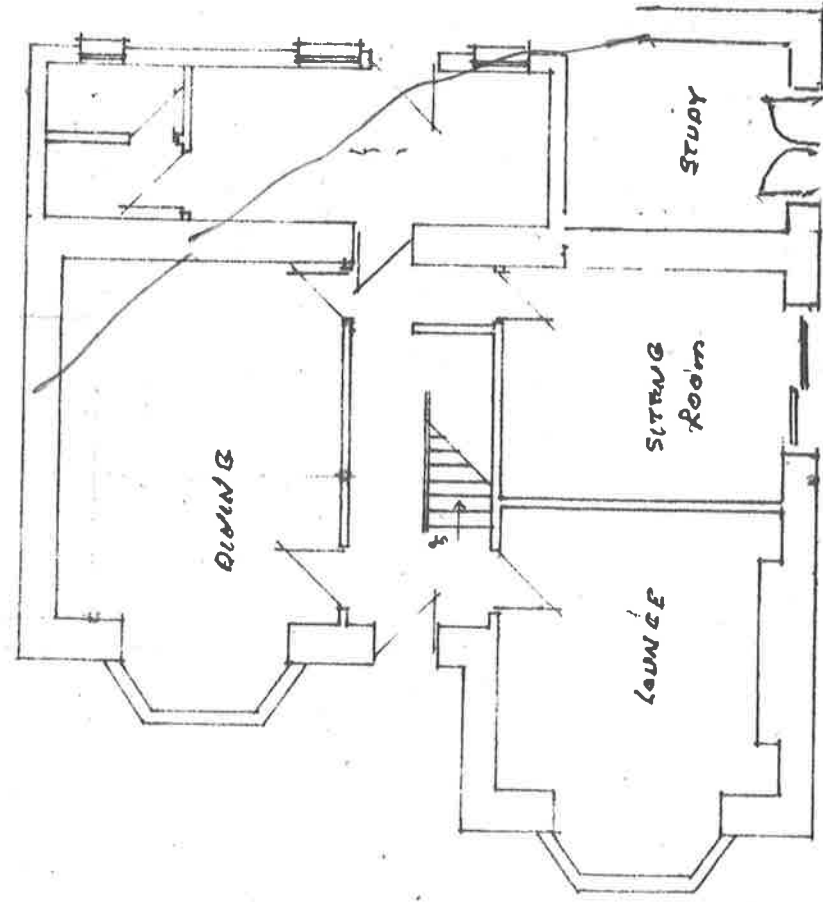


(PART) GROUND FLOOR EXISTING

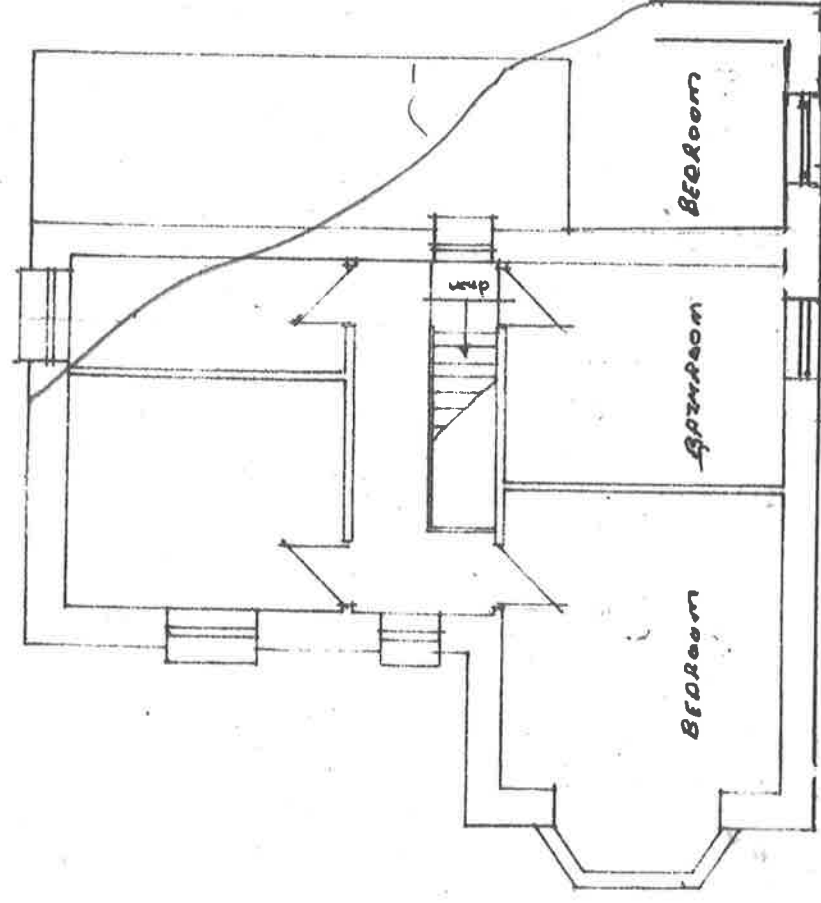

(PART) FIRST FLOOR EXISTING

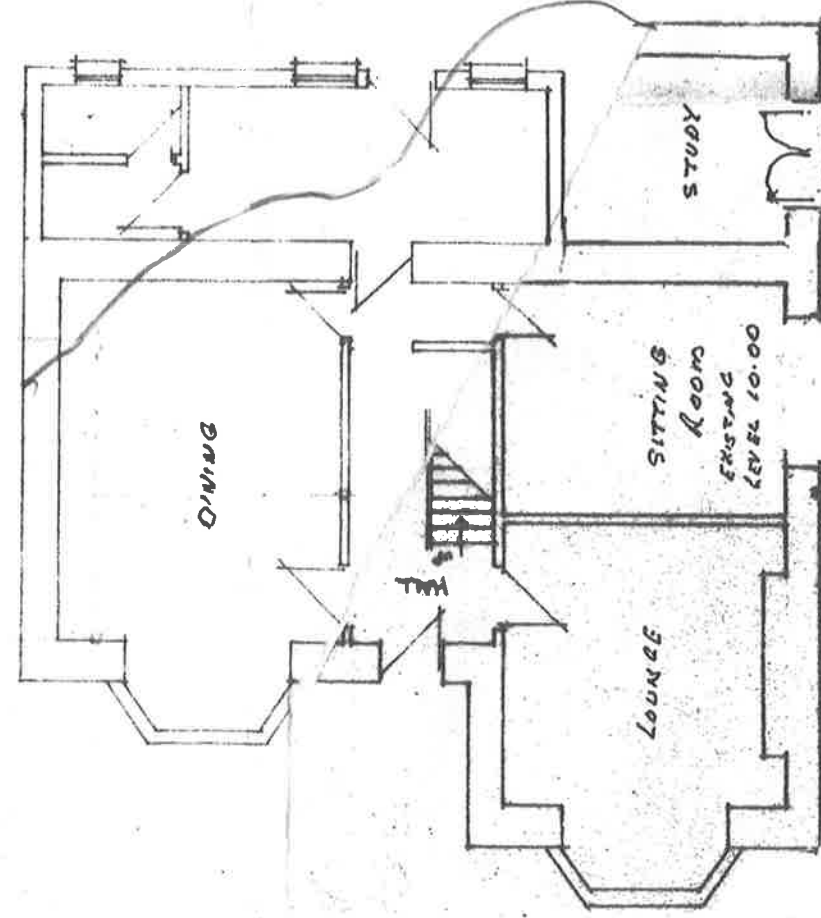

GROUND FLOOR PROPOSED

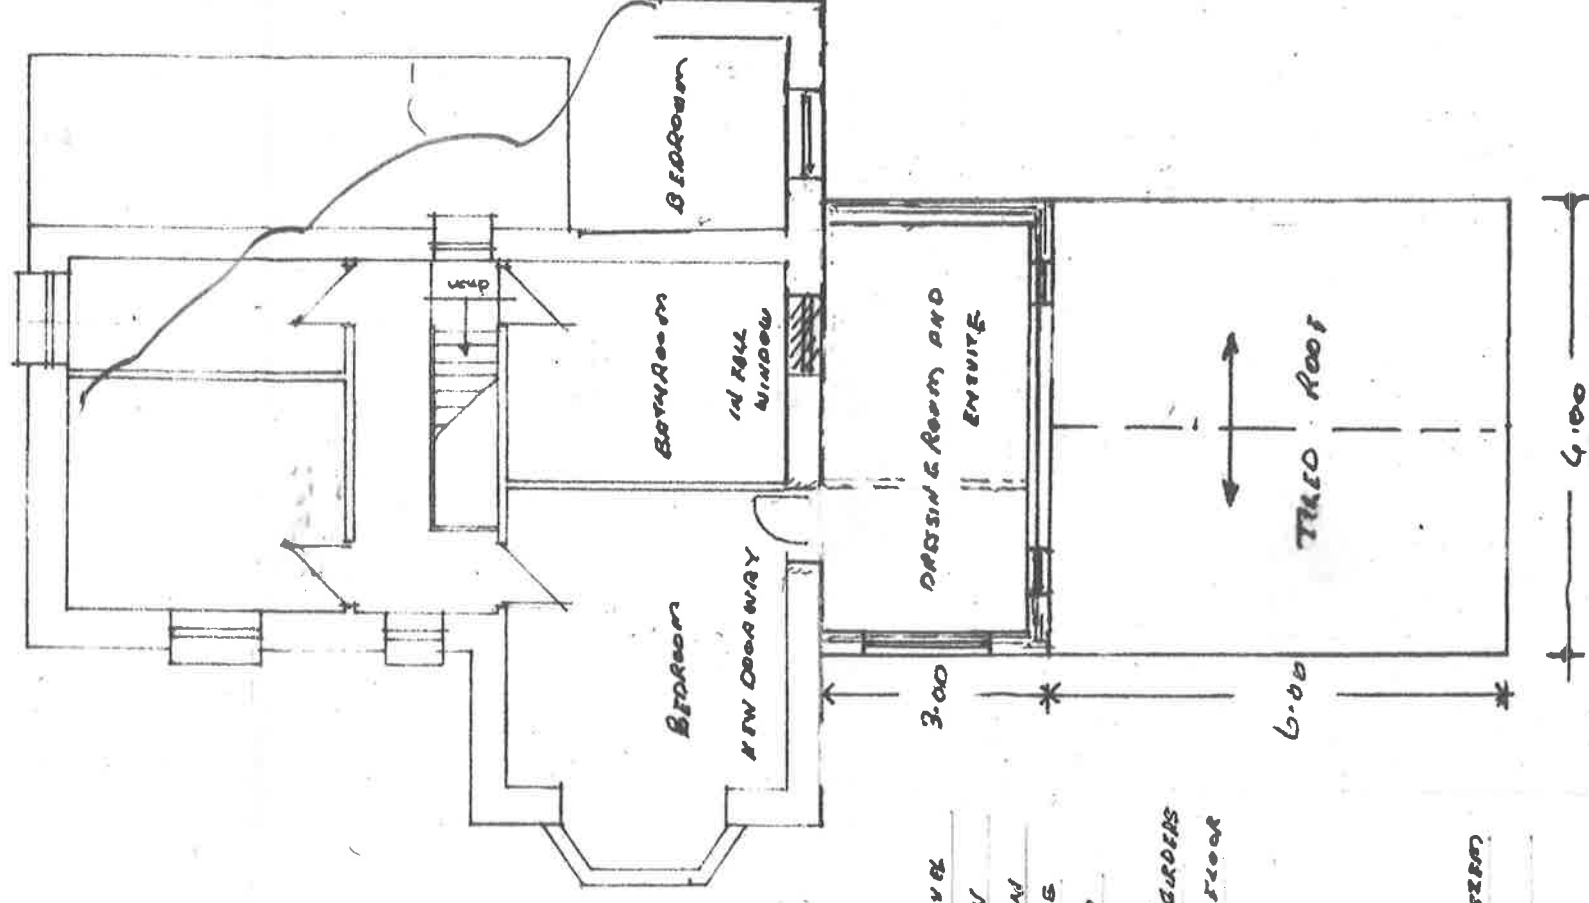

FIRST FLOOR PROPOSED

EXACT FLOOR LEVEL
WILL DEPEND ON
ROCK FORMATION
BELOW EXISTING
PAVING/PATIO
DESIGNED PILLARS/CLUSTERS
TO SUPPORT FIRST FLOOR

GLASS BI-FOLD SYSTEM
(CAN VARY)

SCALE 1:100