


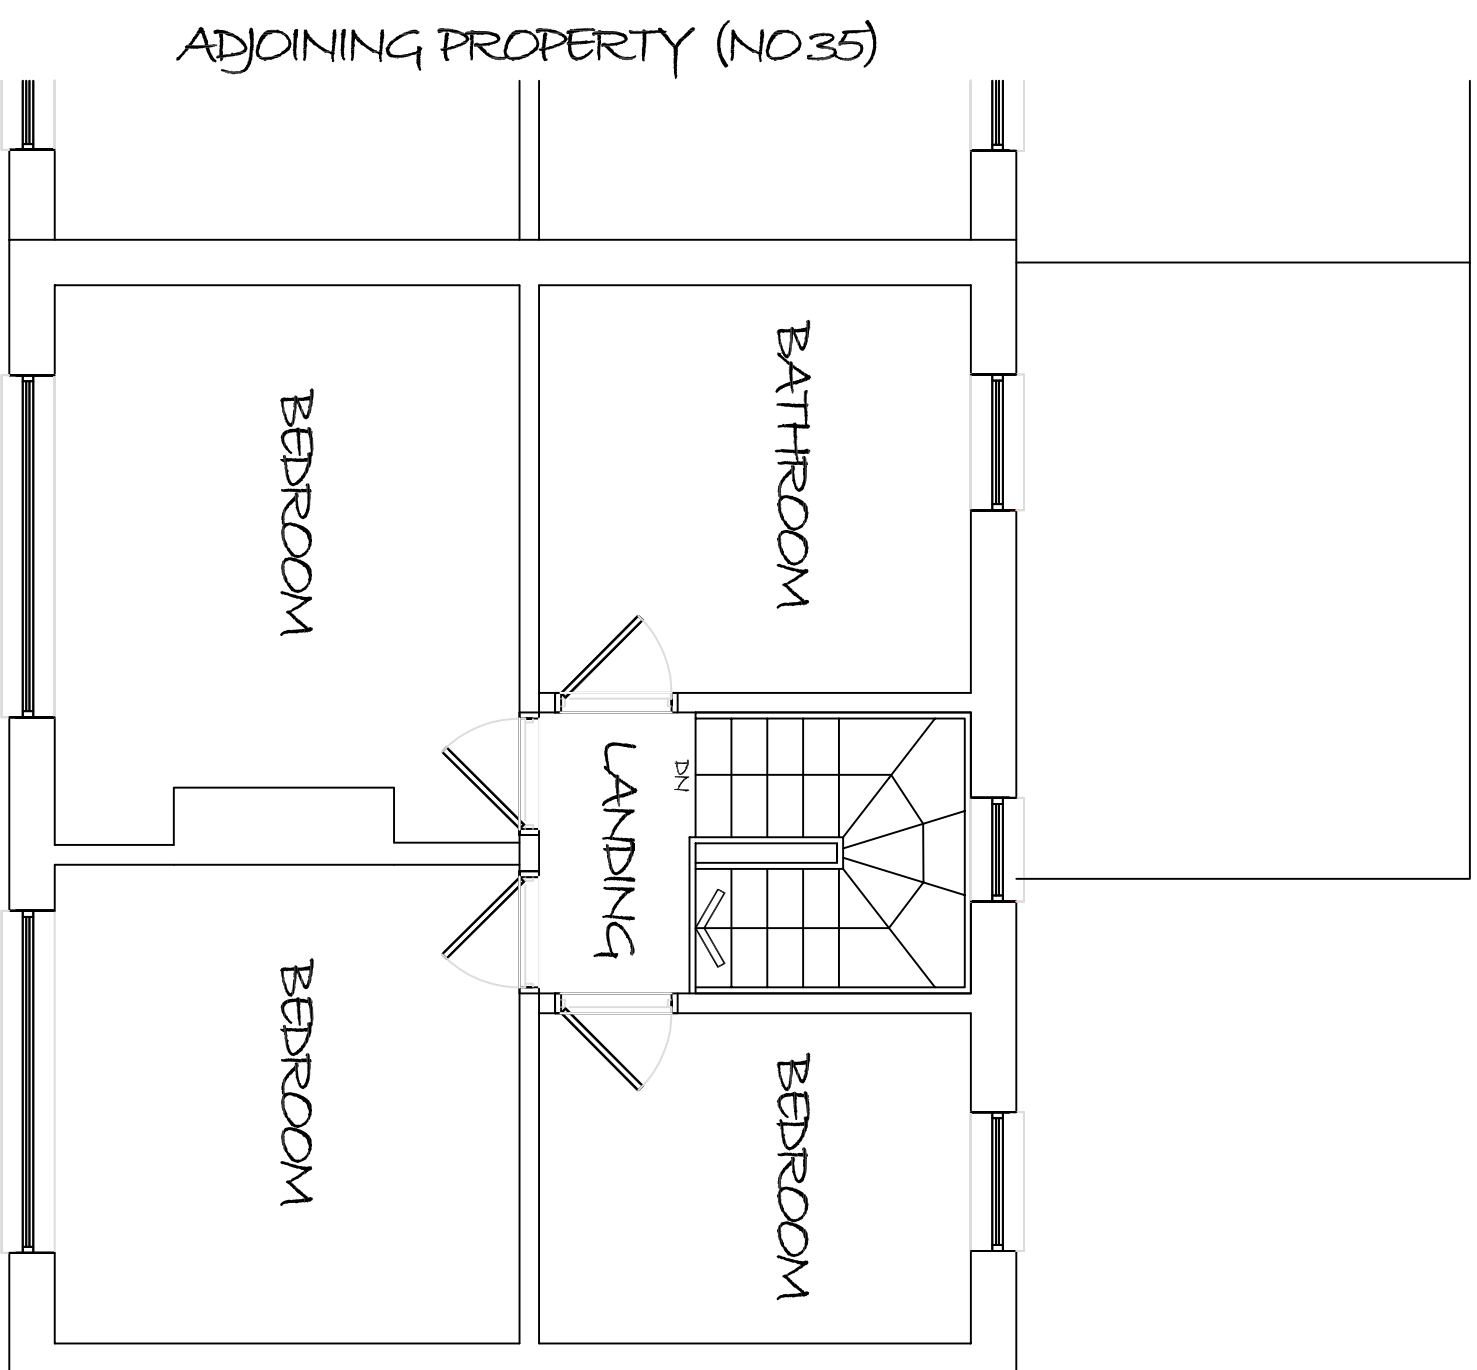

PROPOSED NEW REAR KITCHEN EXTENSION AT NO 37  
LLYGAD YR HALL CAERNARFON NEATH SAID 7SR

PLANNING  
APPLICATION  
OCTOBER 2020

FF. PLAN AS EXISTING  
SCALE - 1:50 @ A3  
DATE - OCTOBER 2020  
DRAWING NUMBER 003