



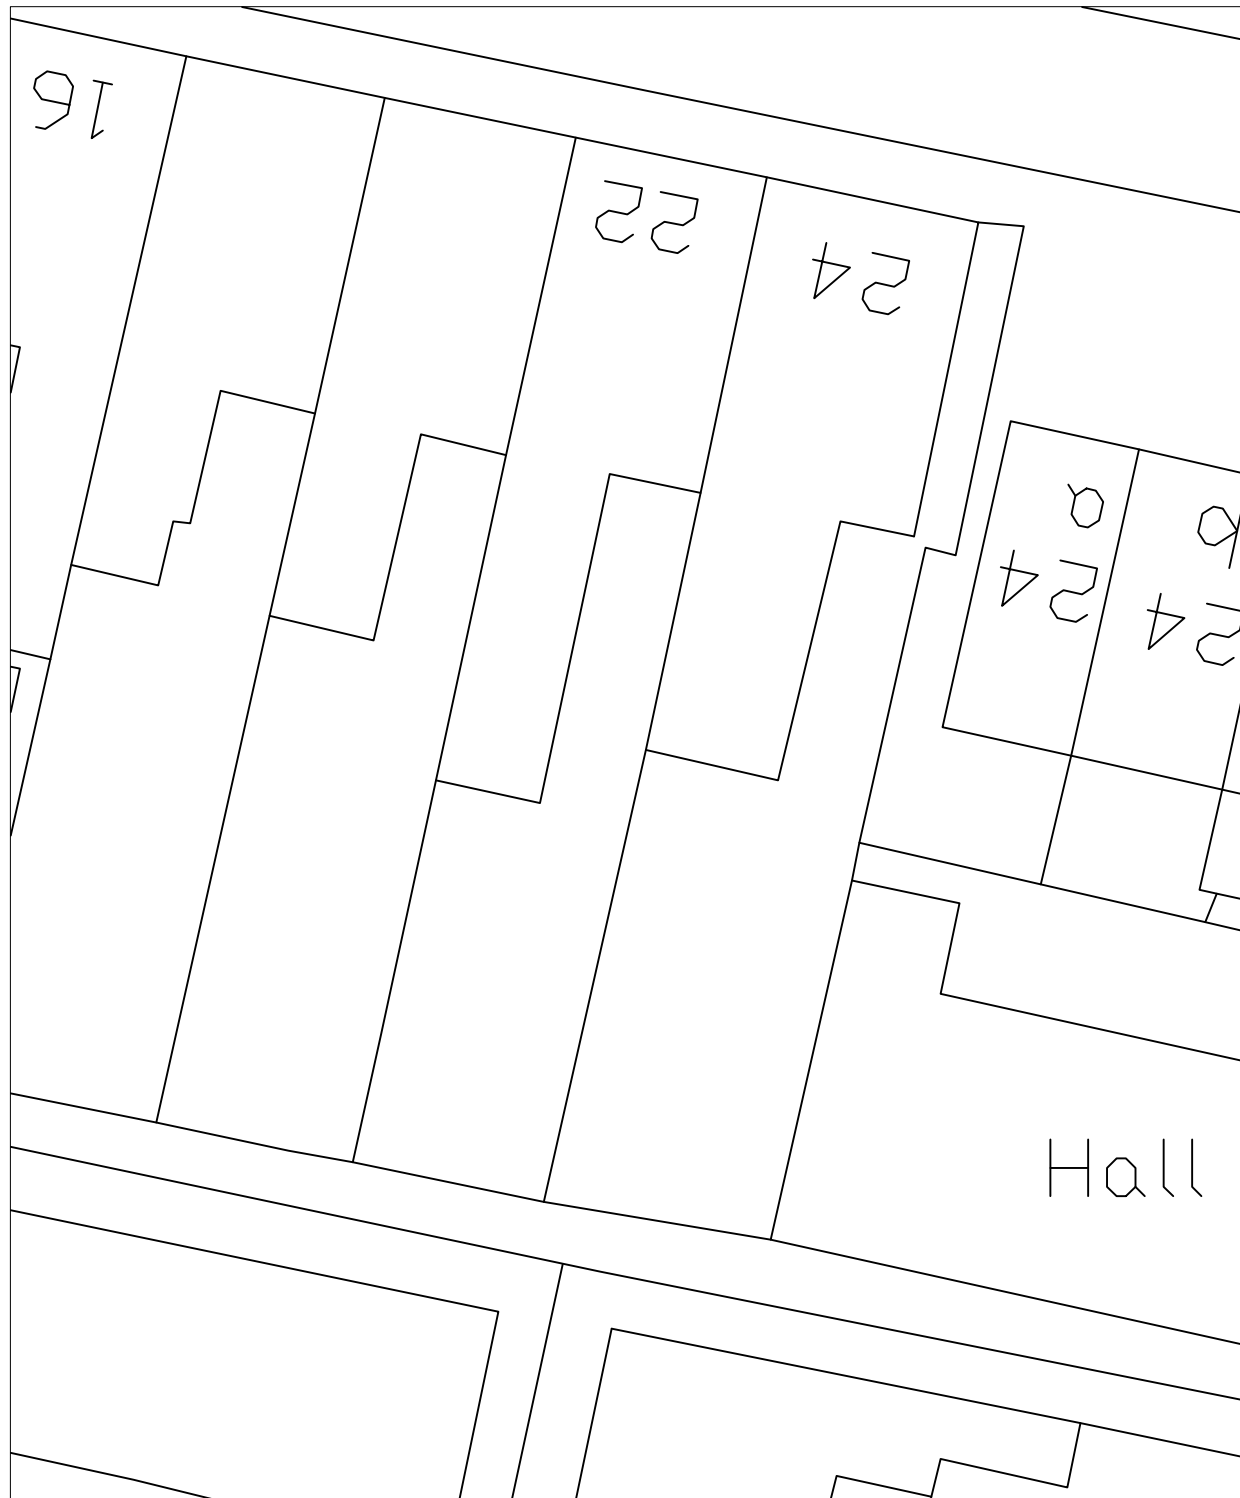

Existing Block Plan 1 : 200

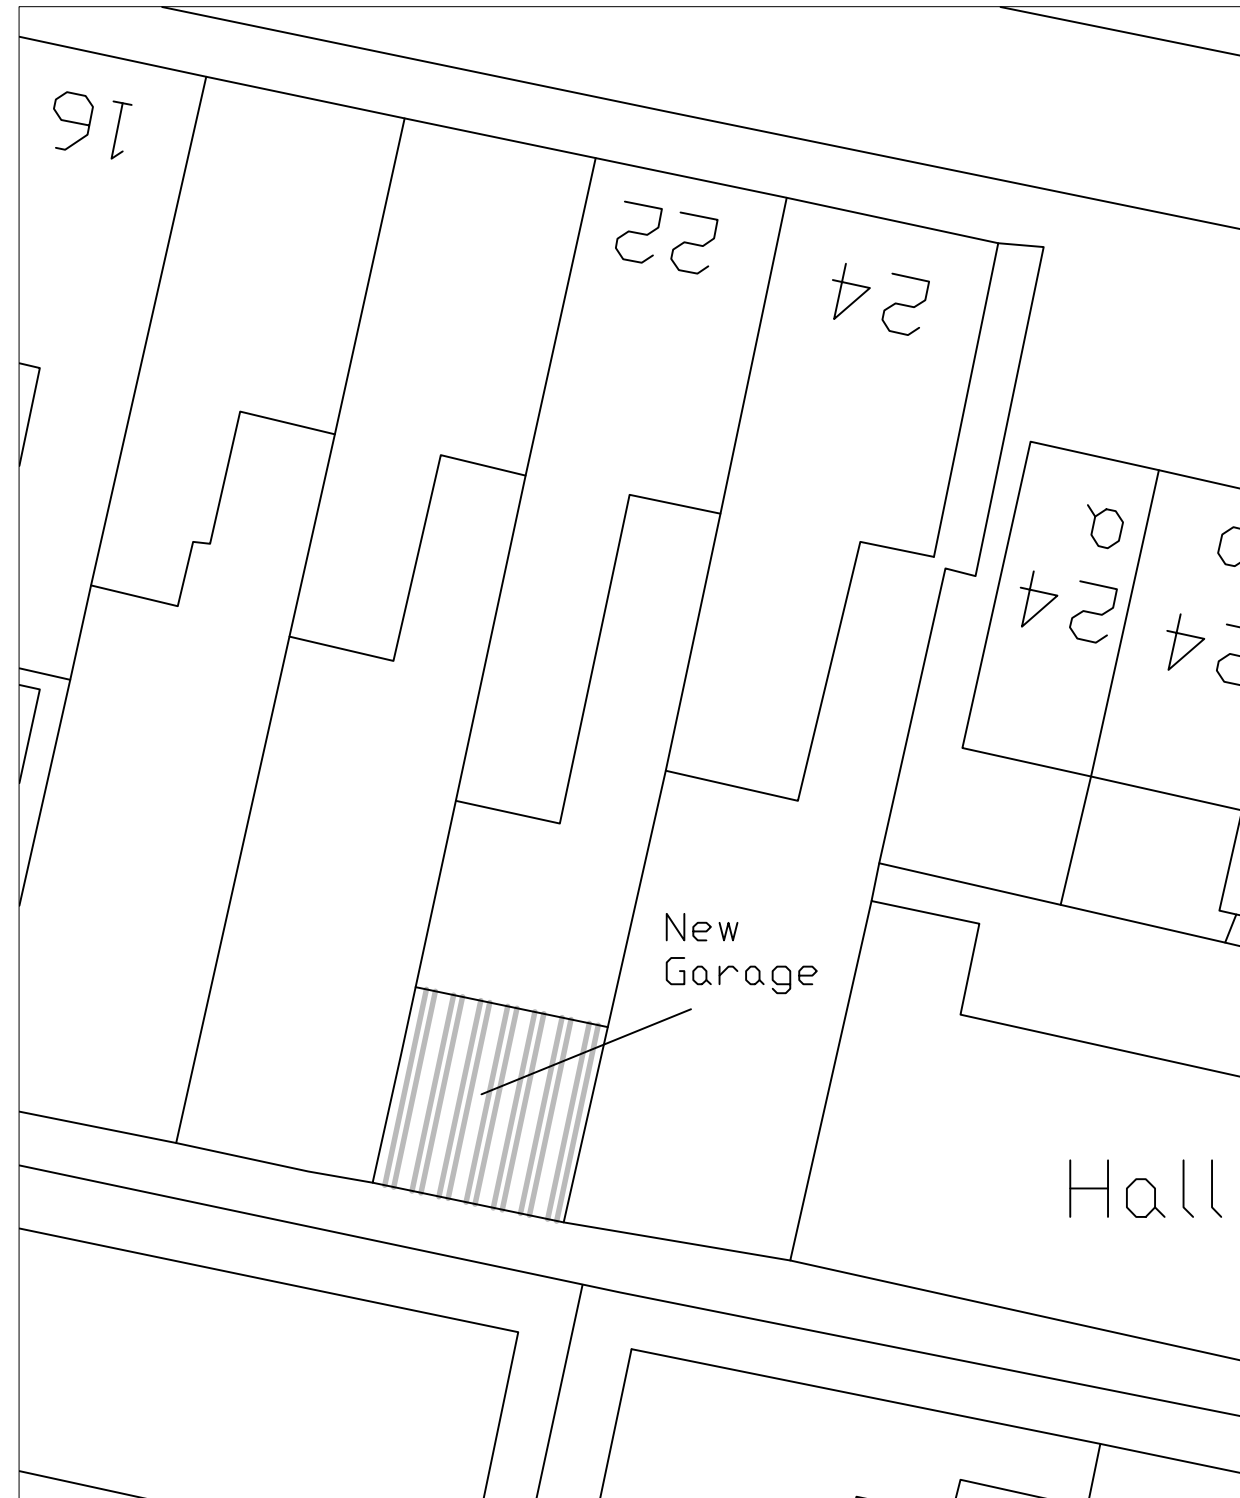

Proposed Block Plan 1 : 200

NOTES:

1. DO NOT SCALE
2. DRAWINGS TO BE READ IN CONJUNCTION WITH ALL SERVICES AND STRUCTURAL ENGINEERS DRAWINGS & SPECIFICATIONS.
3. © COPYRIGHT. DRAWINGS NOT TO BE REPRODUCED OR USED WITHOUT PRIOR WRITTEN CONSENT.

PLANNING

REF	DATE	REVISION	DRAWN	CHECKED
SCALE	DATE	DRAWN BY	CHECKED BY	
-	25/10/2020	M.STOCK		

DRAWING
Existing and Proposed Block Plan

PROJECT
22 Ritson Street, Neath,
SA11 2RN

CLIENT
Mr David Lockett

Mark Stock Bsc Hons
MRICS

Chartered Surveyors & Architectural Design Consultancy

TEL: 01792 650705
FAX: 01792 468384

E-mail:surveypropdesign@btinternet.com

DRG NO	REV
LUCKETT/PLAN/02	A

FILE REFERENCE:
TBFILE

XREF FILE REFERENCE:
TBXREF

