
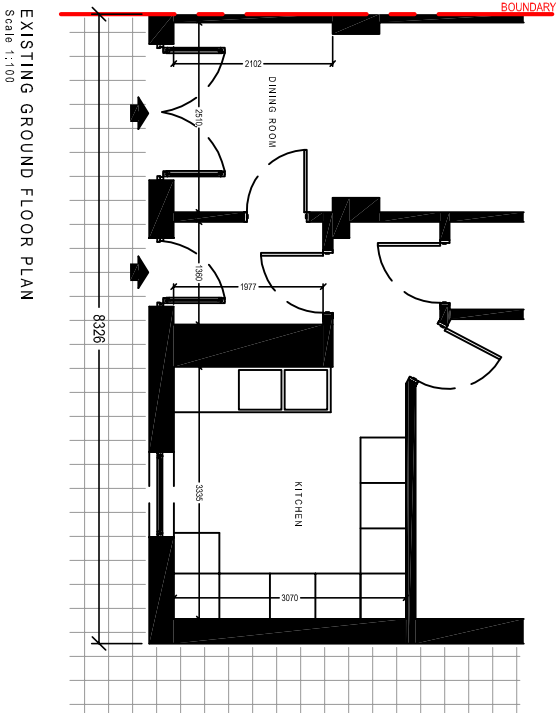


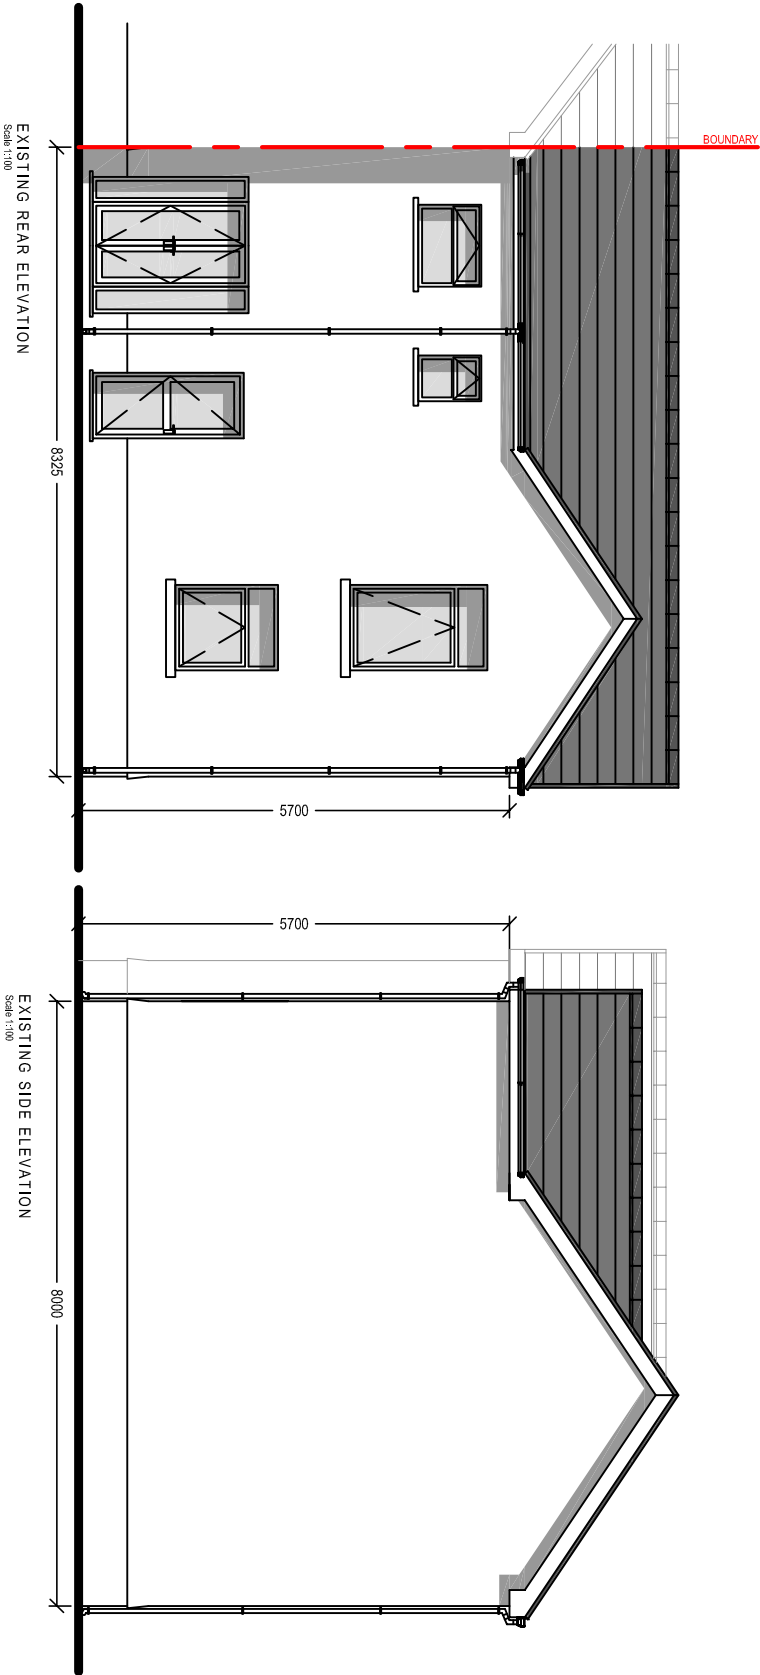

Mr. & Mrs. Percival
8 Francis Street
Pontardawe

PROPOSED SINGLE STOREY
REAR EXTENSION

General Notes:
1. Do not scale from this drawing, take typed dimensions only.
2. Dimensions are in millimetres unless otherwise stated.

Drawing Issue:

LAWFUL
DEVELOPMENT

Drawing Title:
EXISTING ELEVATIONS & PLANS

Drawing No:	Revision:
002	A
Date:	Rev/Iss:
10-09-2020	26-10-2020
Scales:	Paper Size:
1:100	A3



Cwm Planning & Design Ltd.
(architectural and Draughting Services)