




Ron Bagshaw & Associates Ltd.

Architectural Design & Planning Consultants

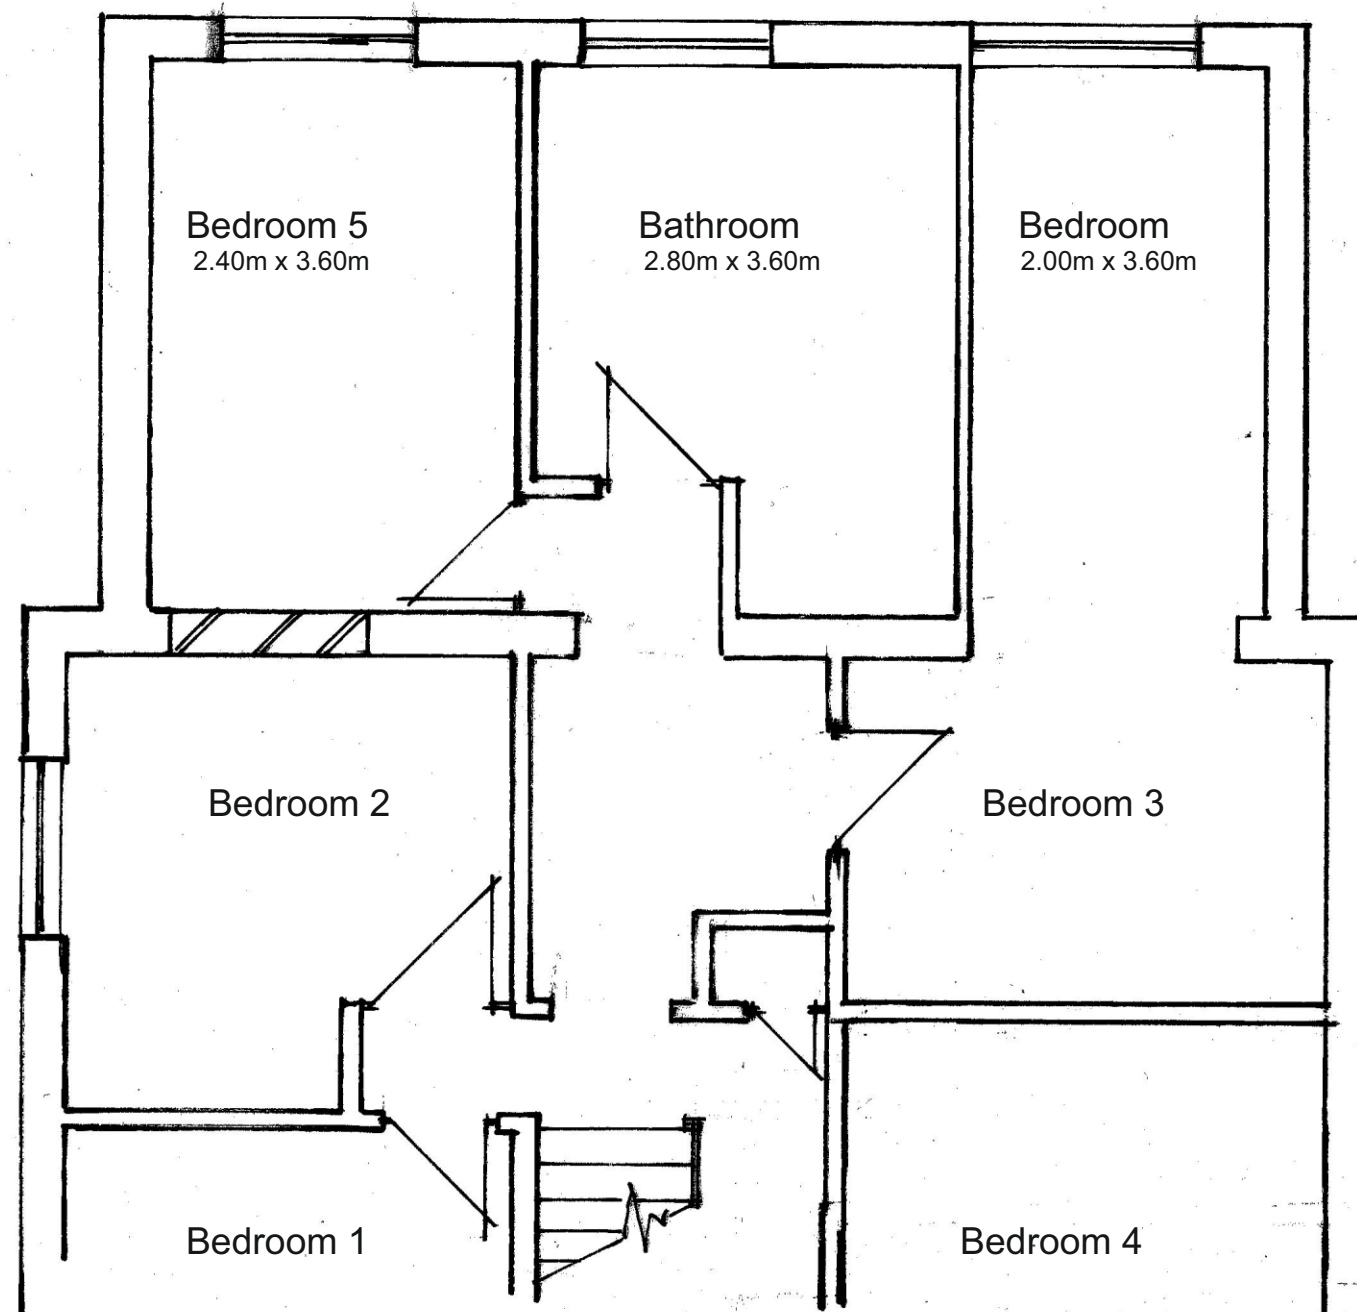

Wood Field House
 1b Rosser Terrace
 Cilfrew
 Neath, SA10 8LH

Contact Details -
 01639 632822 (Office)
 07870 863859 (Mobile)
 mail@ronbagshaw.co.uk

Drawing No: LP/2020/05

Scale: 1:50 @ A3

Date: October 2020

Notes/Revisions

Proposal: Rear extension.

Location: 191 Bryn Morgrug, Alltwen, Pontardawe, SA8 3BE.

Client: Lynsey Price - Same address.

Title: TEST TEST TEST