


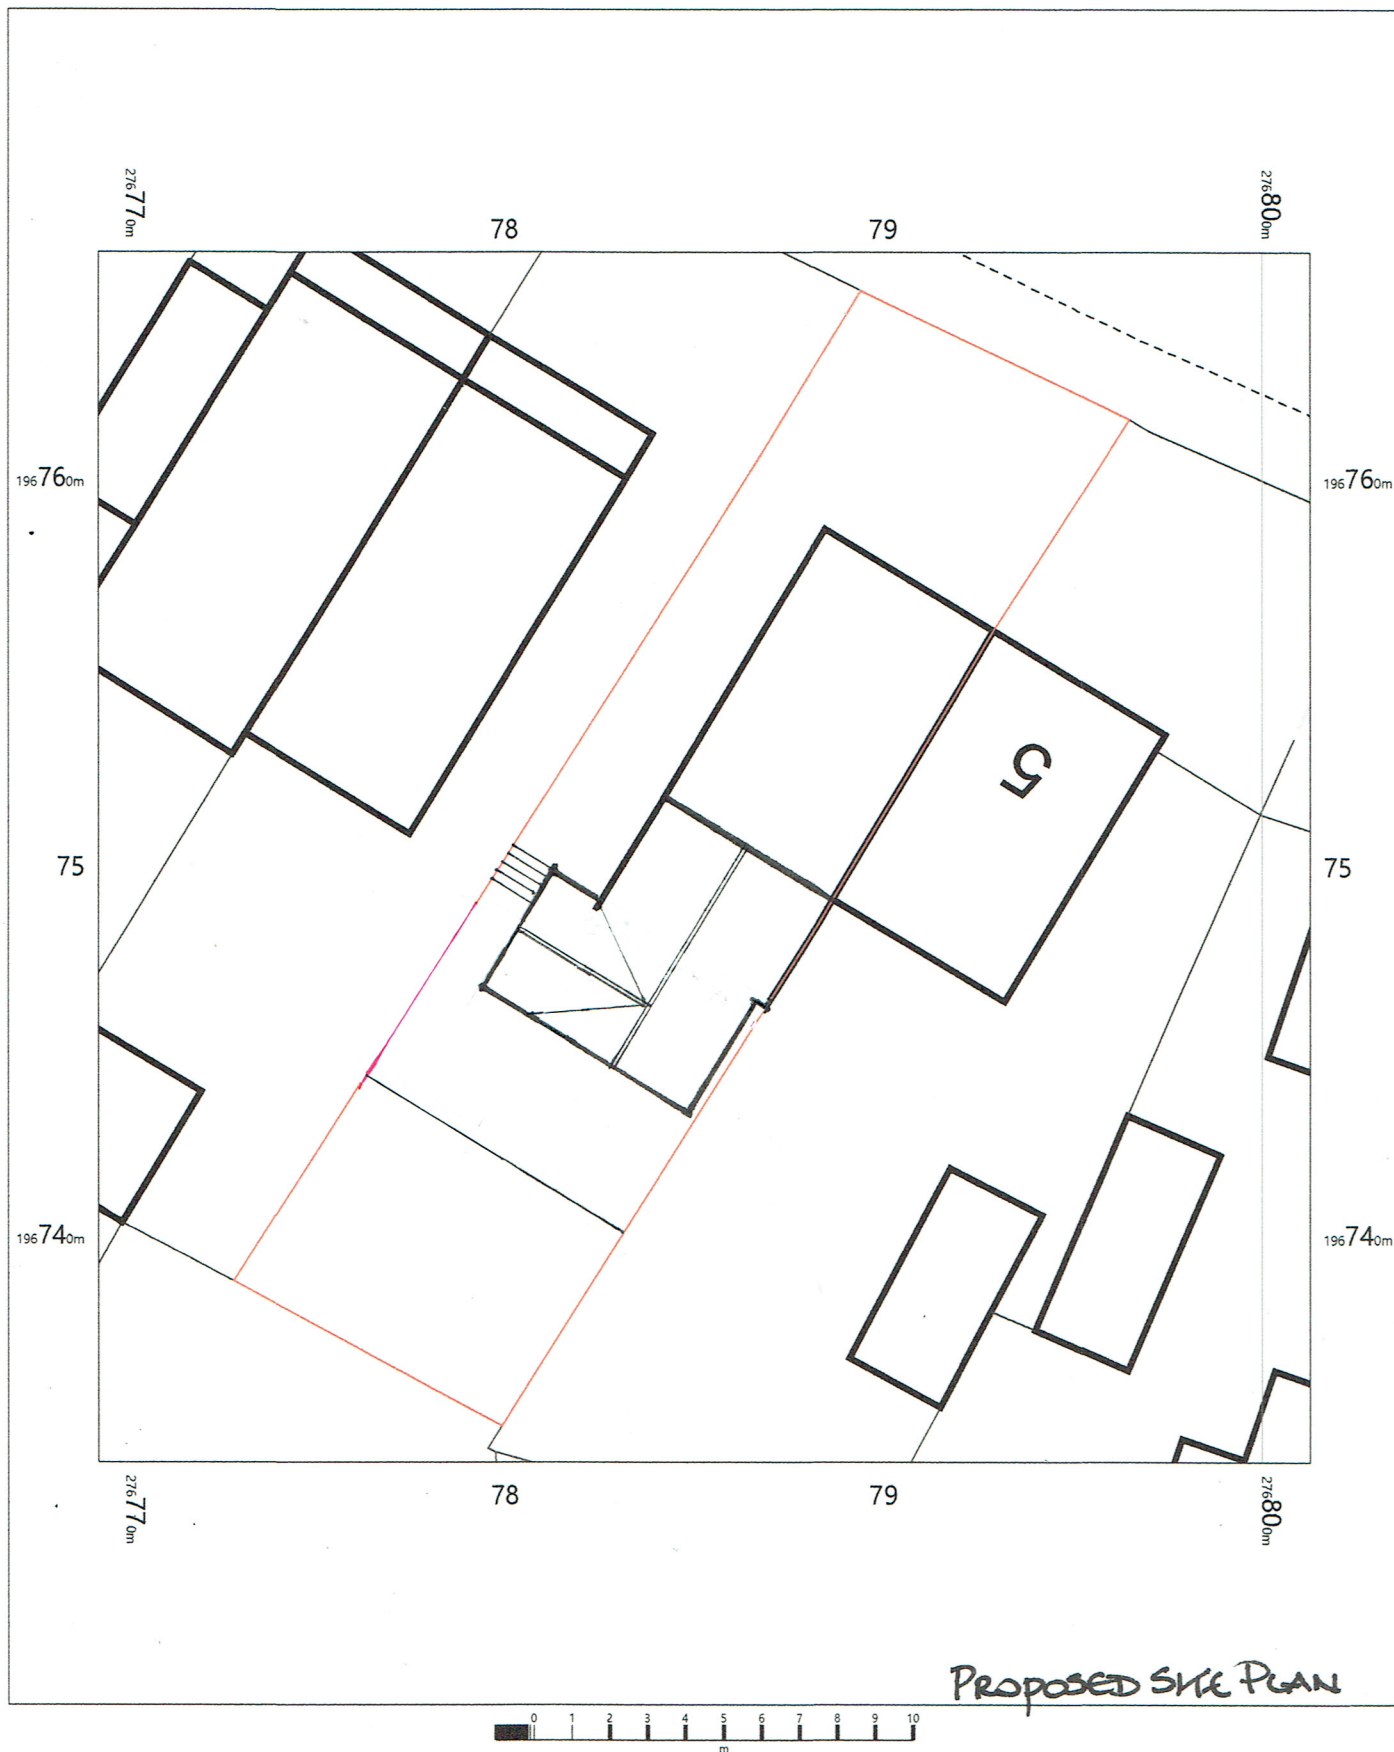

6 Woodview,
Neath,
Cimla,
Neath Port Talbot
SA11 3BJ

OS MasterMap 1250/2500/10000 scale
Thursday, July 23, 2020, ID: MPMBW-00890577
www.blackwellmapping.co.uk

1:200 scale print at A4, Centre: 276785 E, 196750 N

©Crown Copyright Ordnance Survey. Licence no. 100041041



BLACKWELL'S
MAPPING SERVICES
PERSONAL & PROFESSIONAL MAPPING
www.blackwellmapping.co.uk

TEL: 0800 151 2612
maps@blackwell.co.uk