


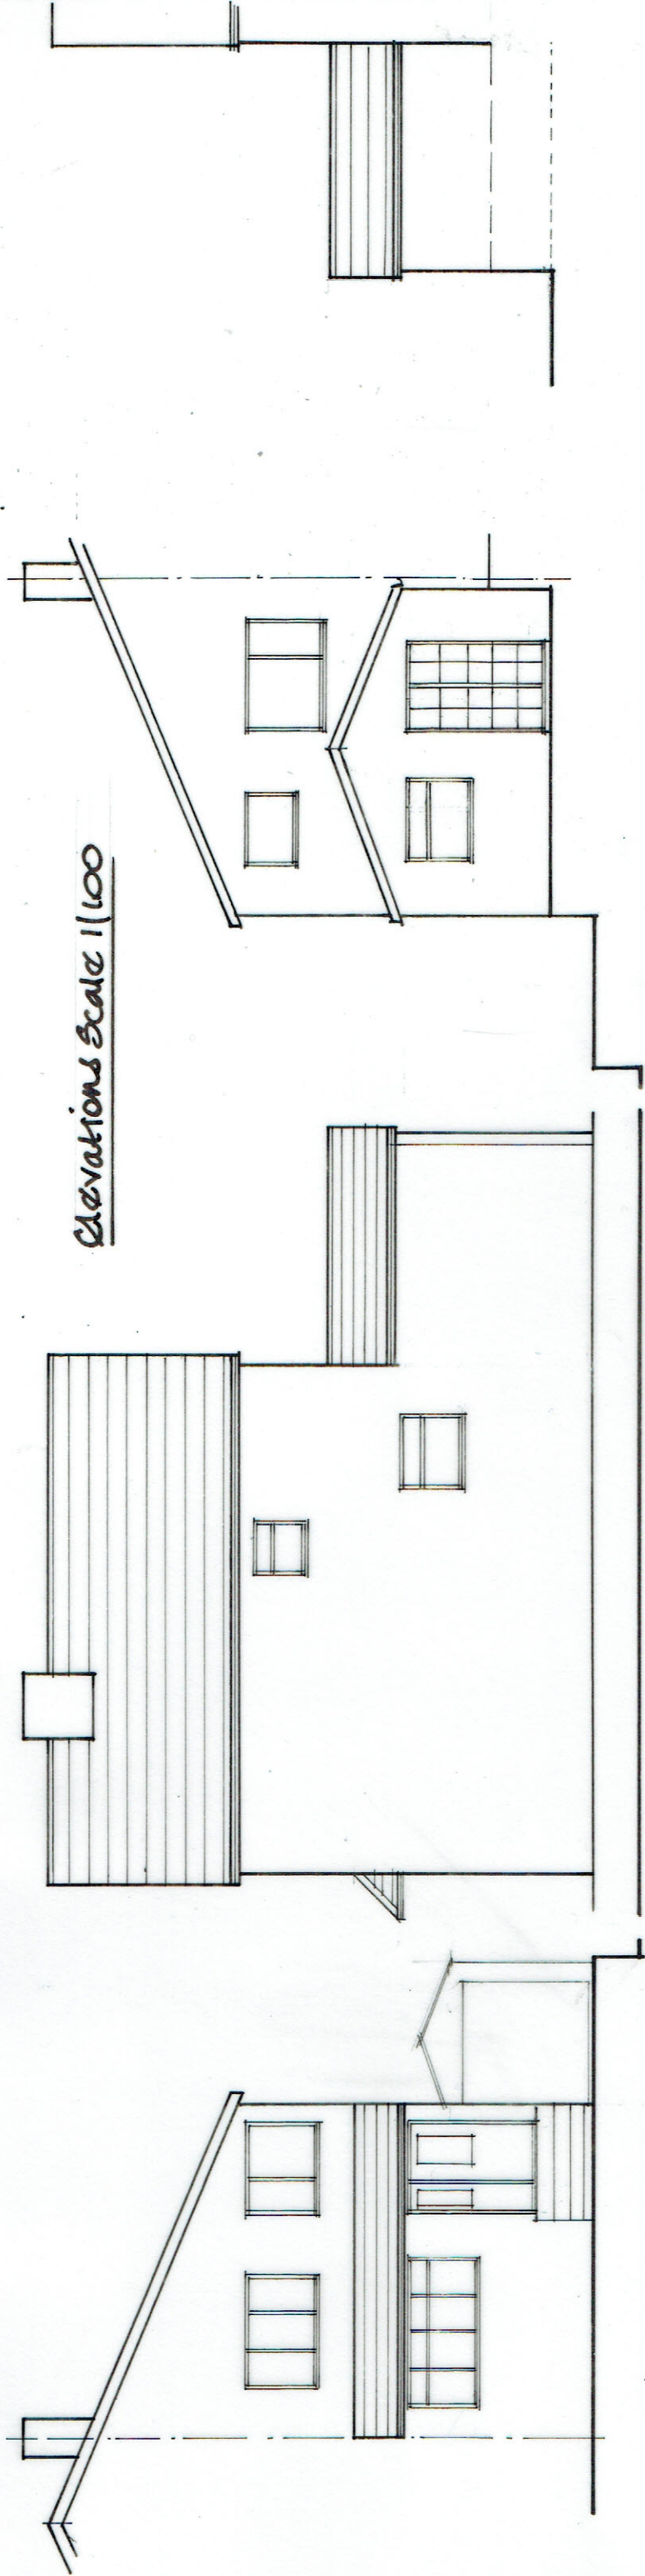


Elevations Scale 1/100

Existing Front Elevation

Existing Side Elevation

Existing Rear Elevation

Existing Side Elevation

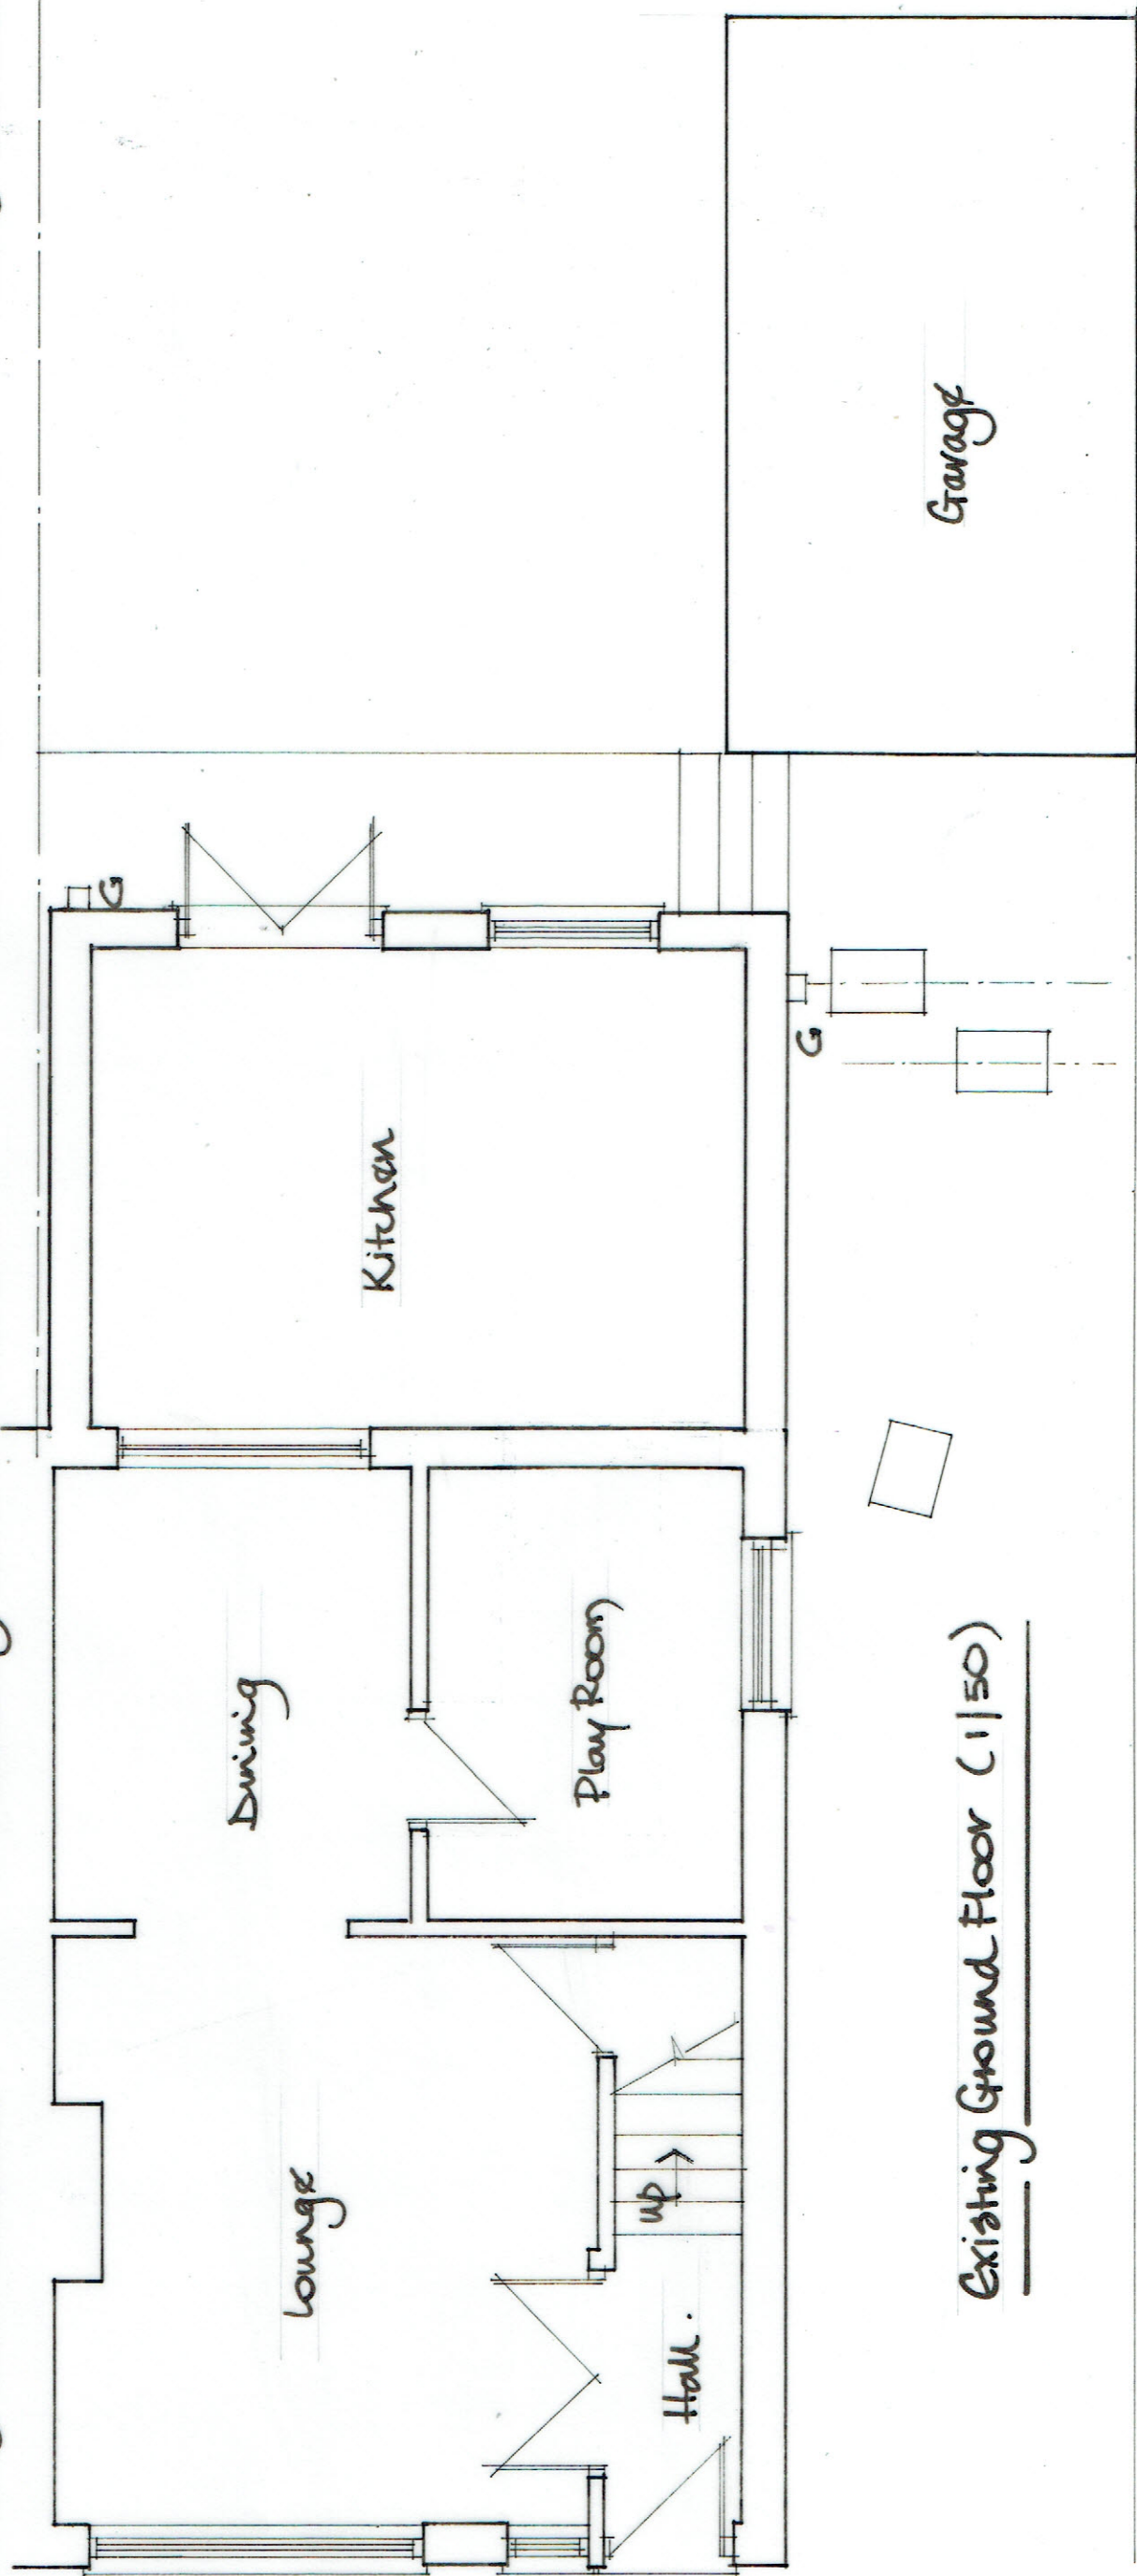

Existing Ground Floor (1/50)