
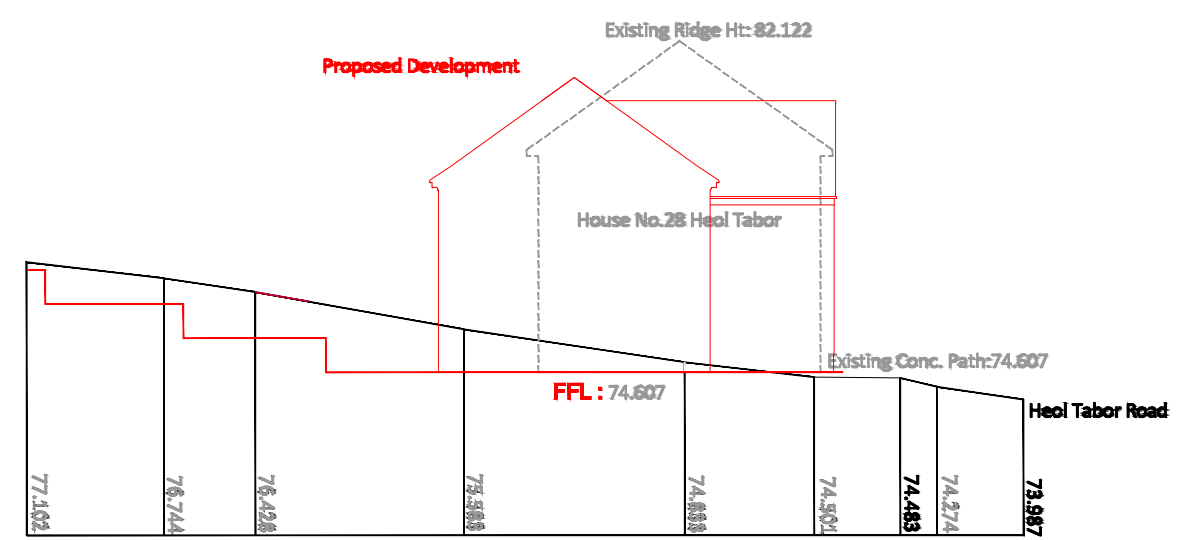


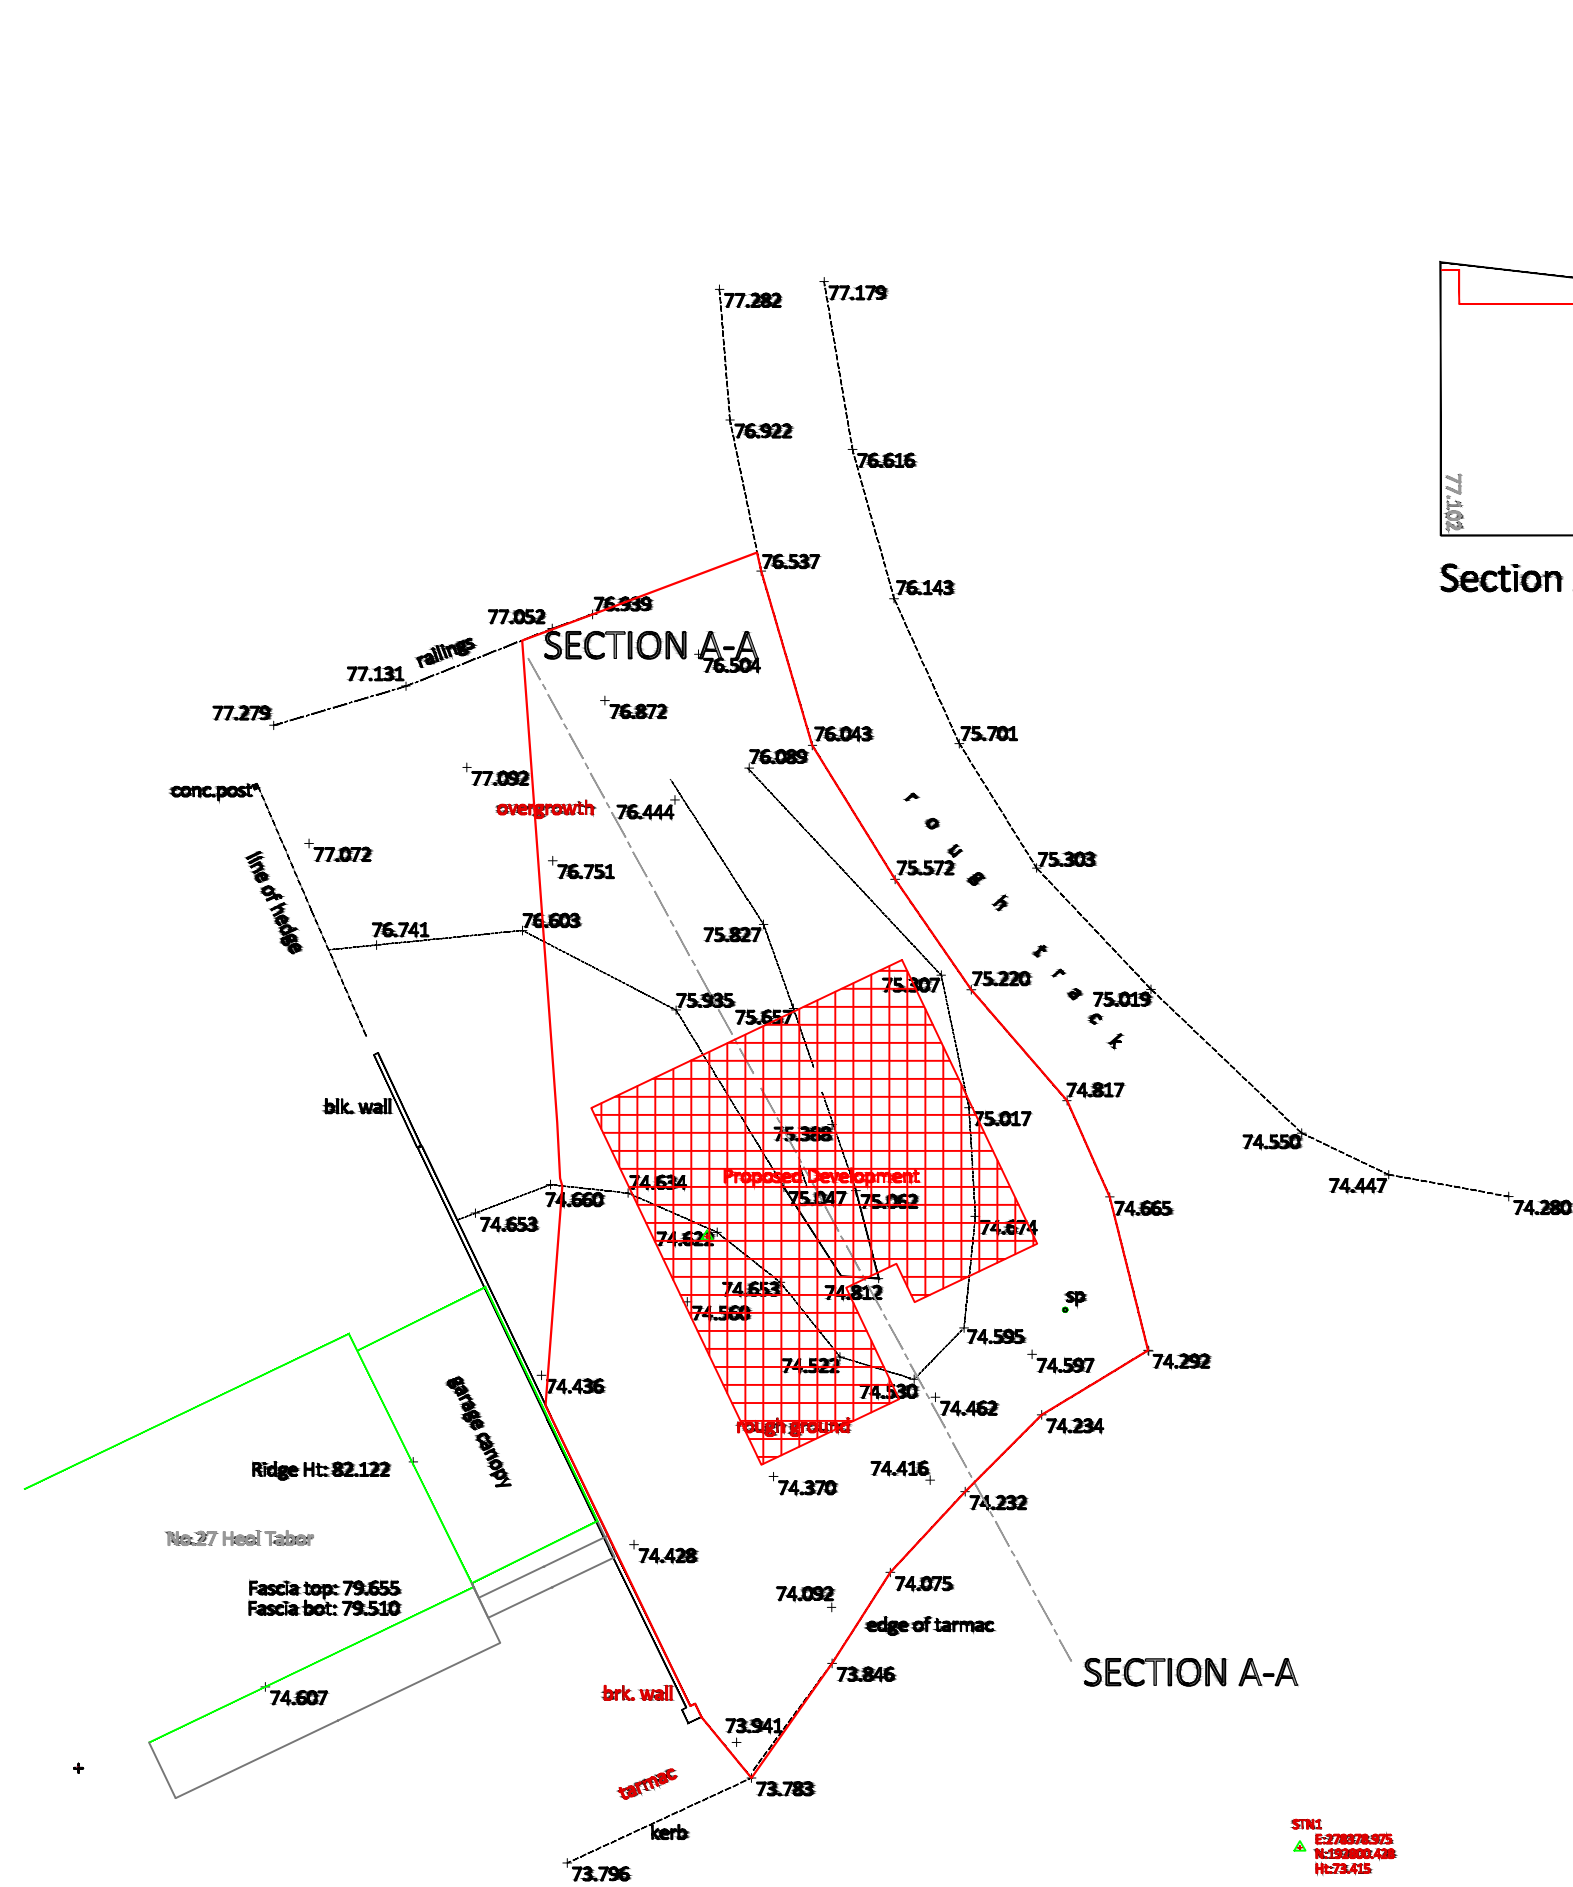

Section A - A

Rev	Description	Date
Client		
Mr J Camps		
Project		
Land Adj. 27, Heol Tabor Cwmavon		
Title		
Proposed Dwelling Site Block Plan		
Drawn By	Date	Job No
PLN	28/09/20	PL875
Scale	Drawing No	Rev
1:200 @ A3	875-006	-