



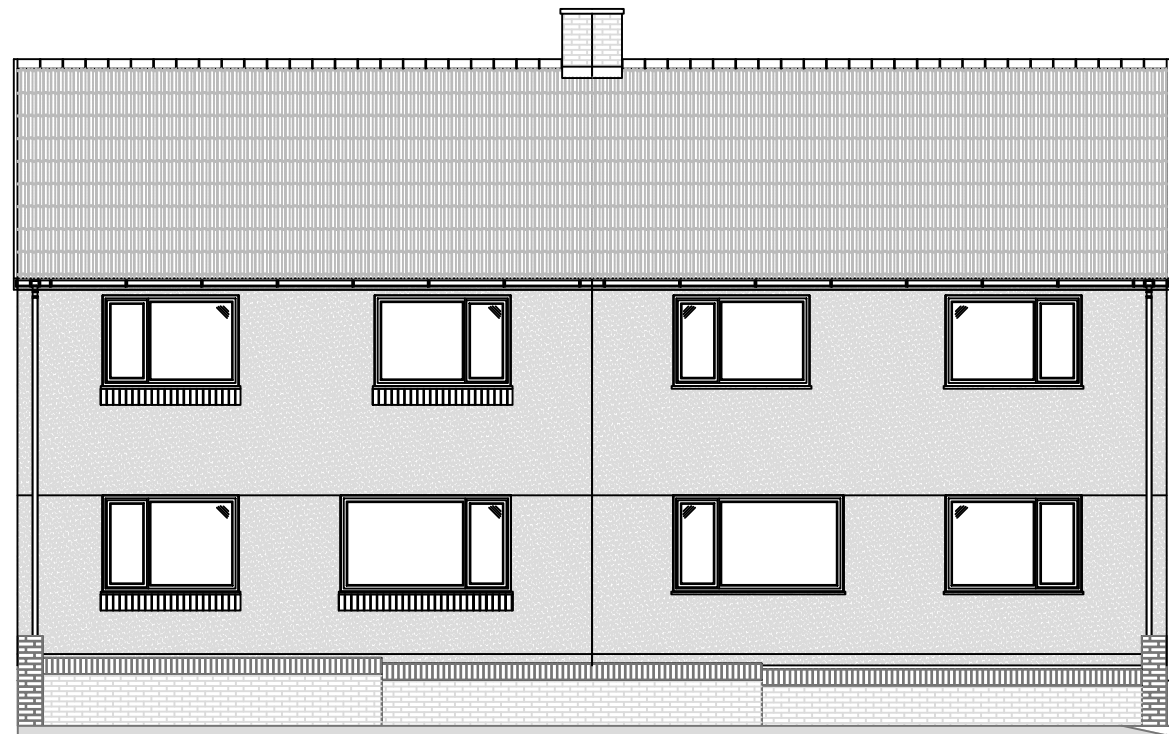


24, HEOL TABOR

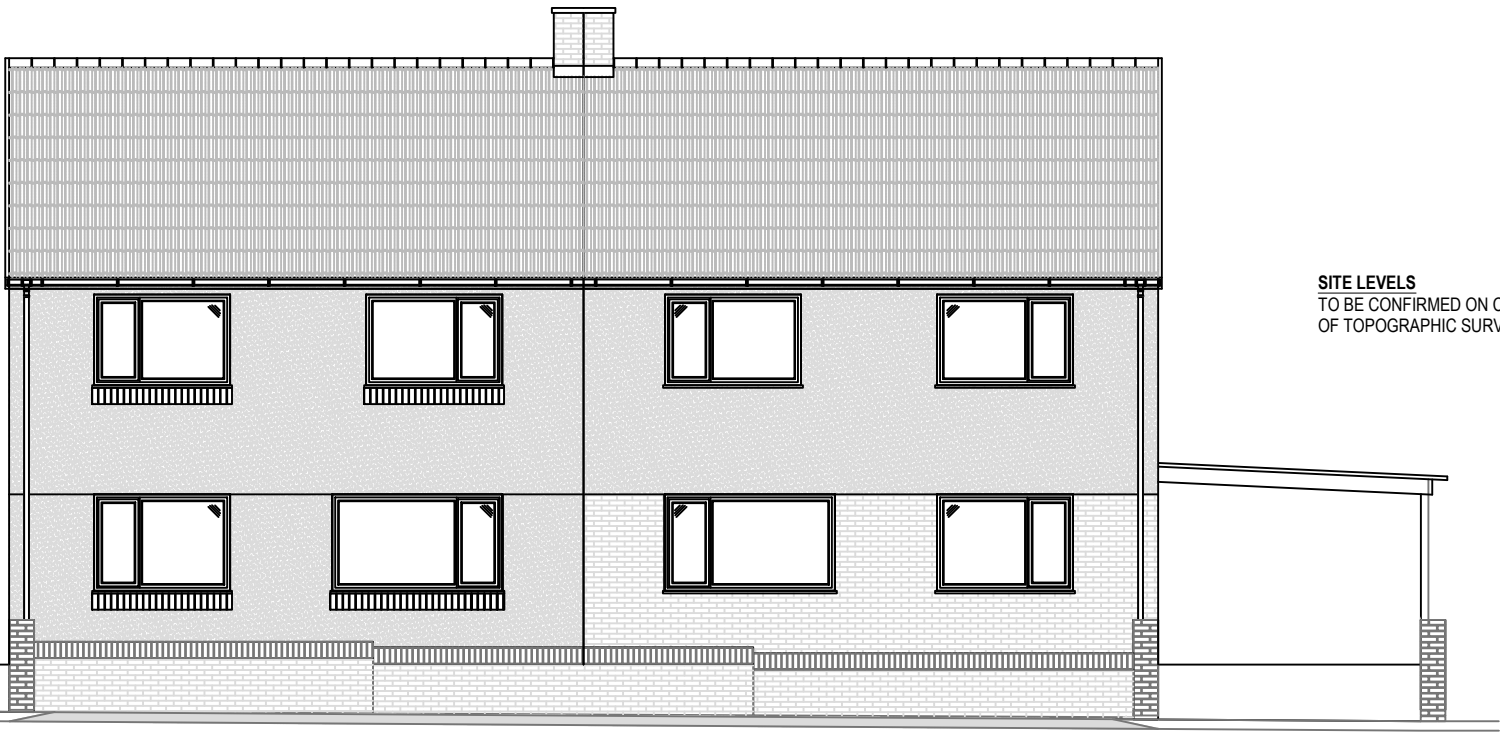

27, HEOL TABOR

SITE LEVELS
TO BE CONFIRMED ON COMPLETION
OF TOPOGRAPHIC SURVEY.

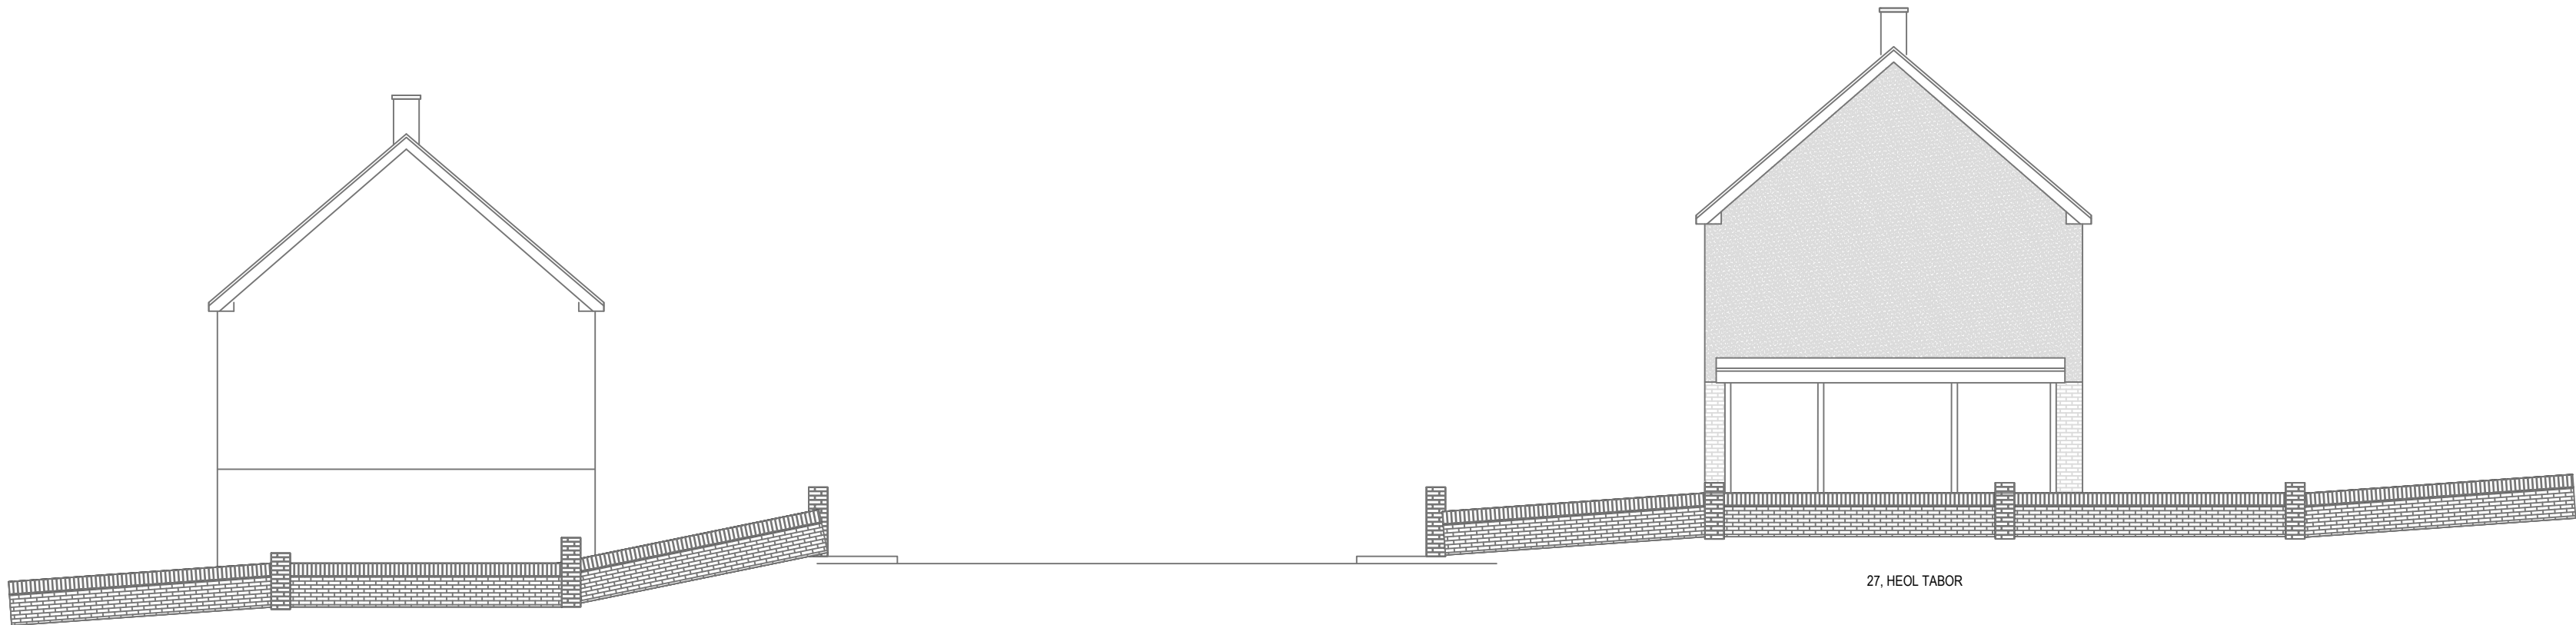

27, HEOL TABOR

Rev	Description	Date
Client		
Mr J Camps		
Project		
Land Adj. 27, Heol Tabor Cwmavon		
Title		
Proposed Dwelling Existing Street Scene		
Drawn By	Date	Job No
PLN	22/09/20	PL875
Scale	Drawing No	
1:200 @ A3	875-008	
PLN DESIGN  <i>your ideas brought to life...</i>		