
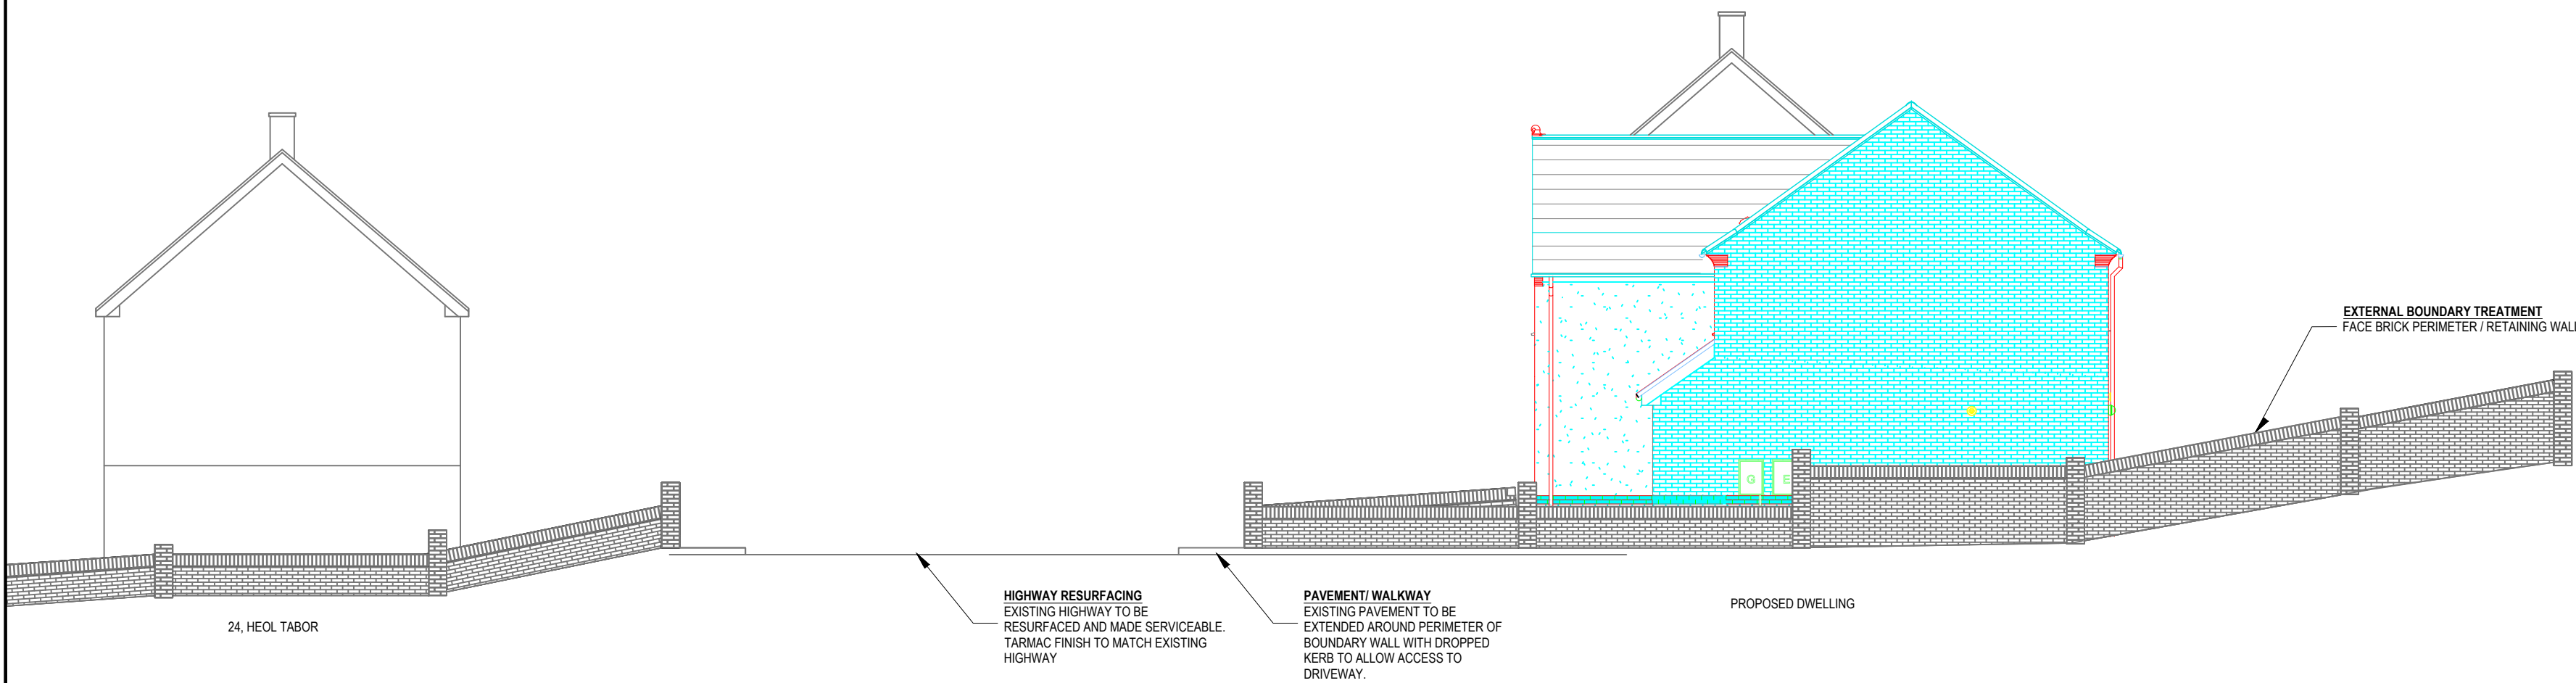


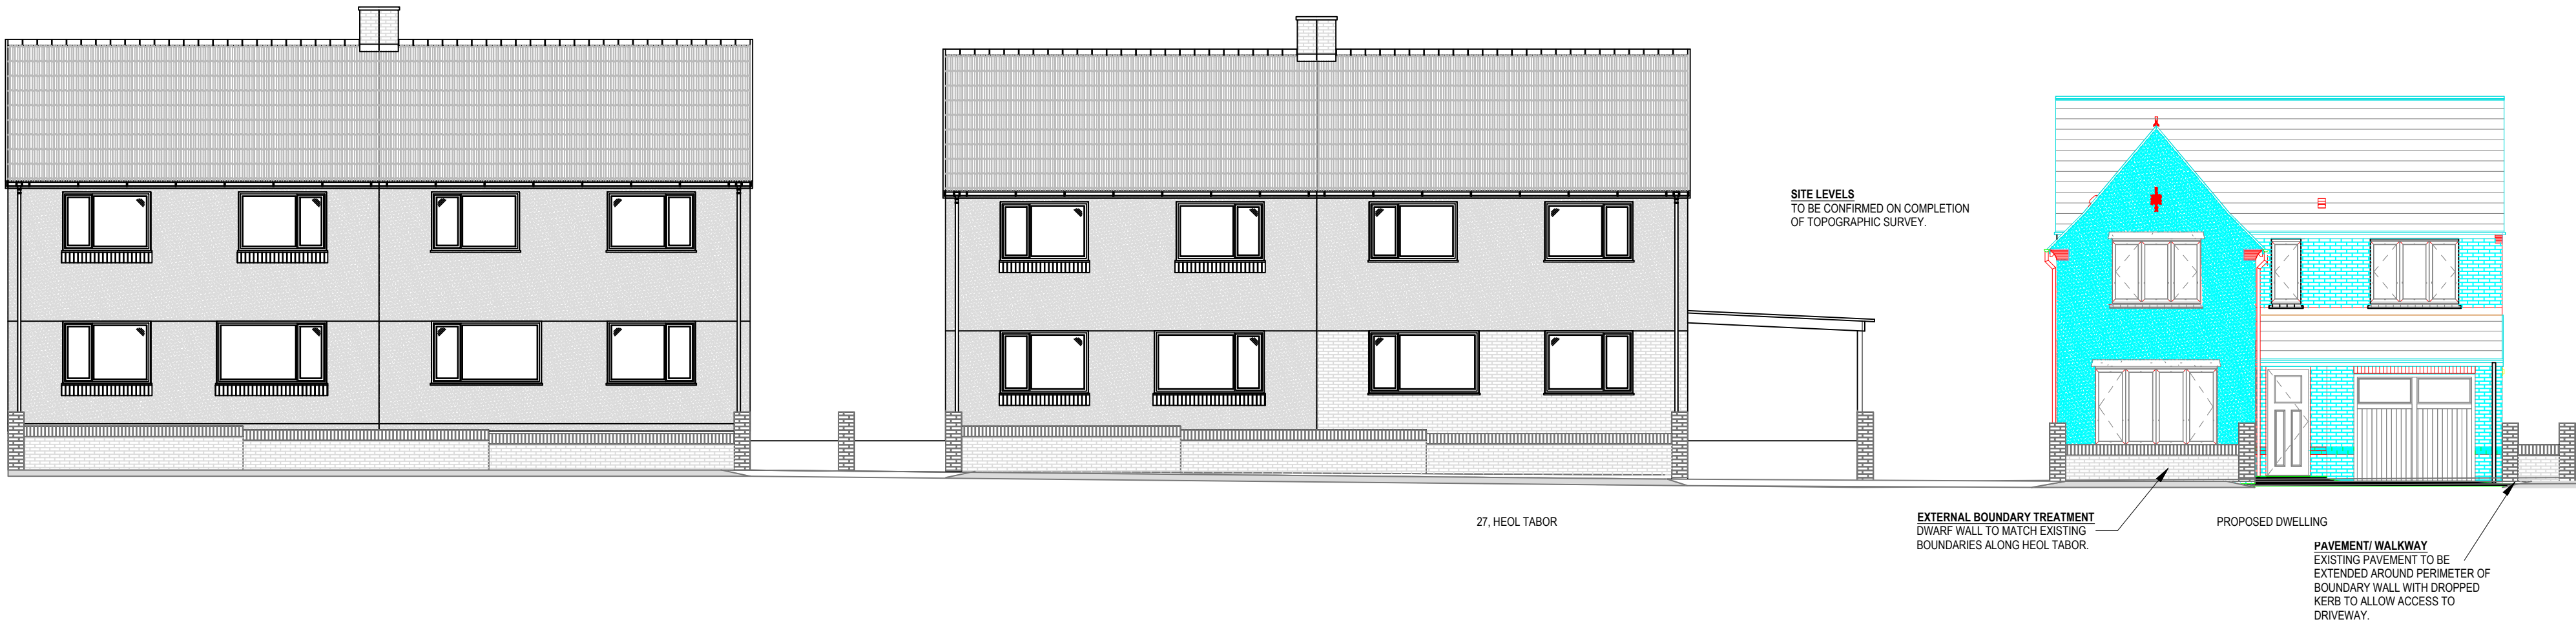

Rev	Description	Date
Client		
Mr J Camps		
Project		
Land Adj. 27, Heol Tabor Cwmavon		
Title		
Proposed Dwelling Proposed Street Scene		
Drawn By	Date	Job No
PLN	22/09/20	PL875
Scale	Drawing No	
1:200 @ A3	875-007	
PLN DESIGN your ideas brought to life...		