


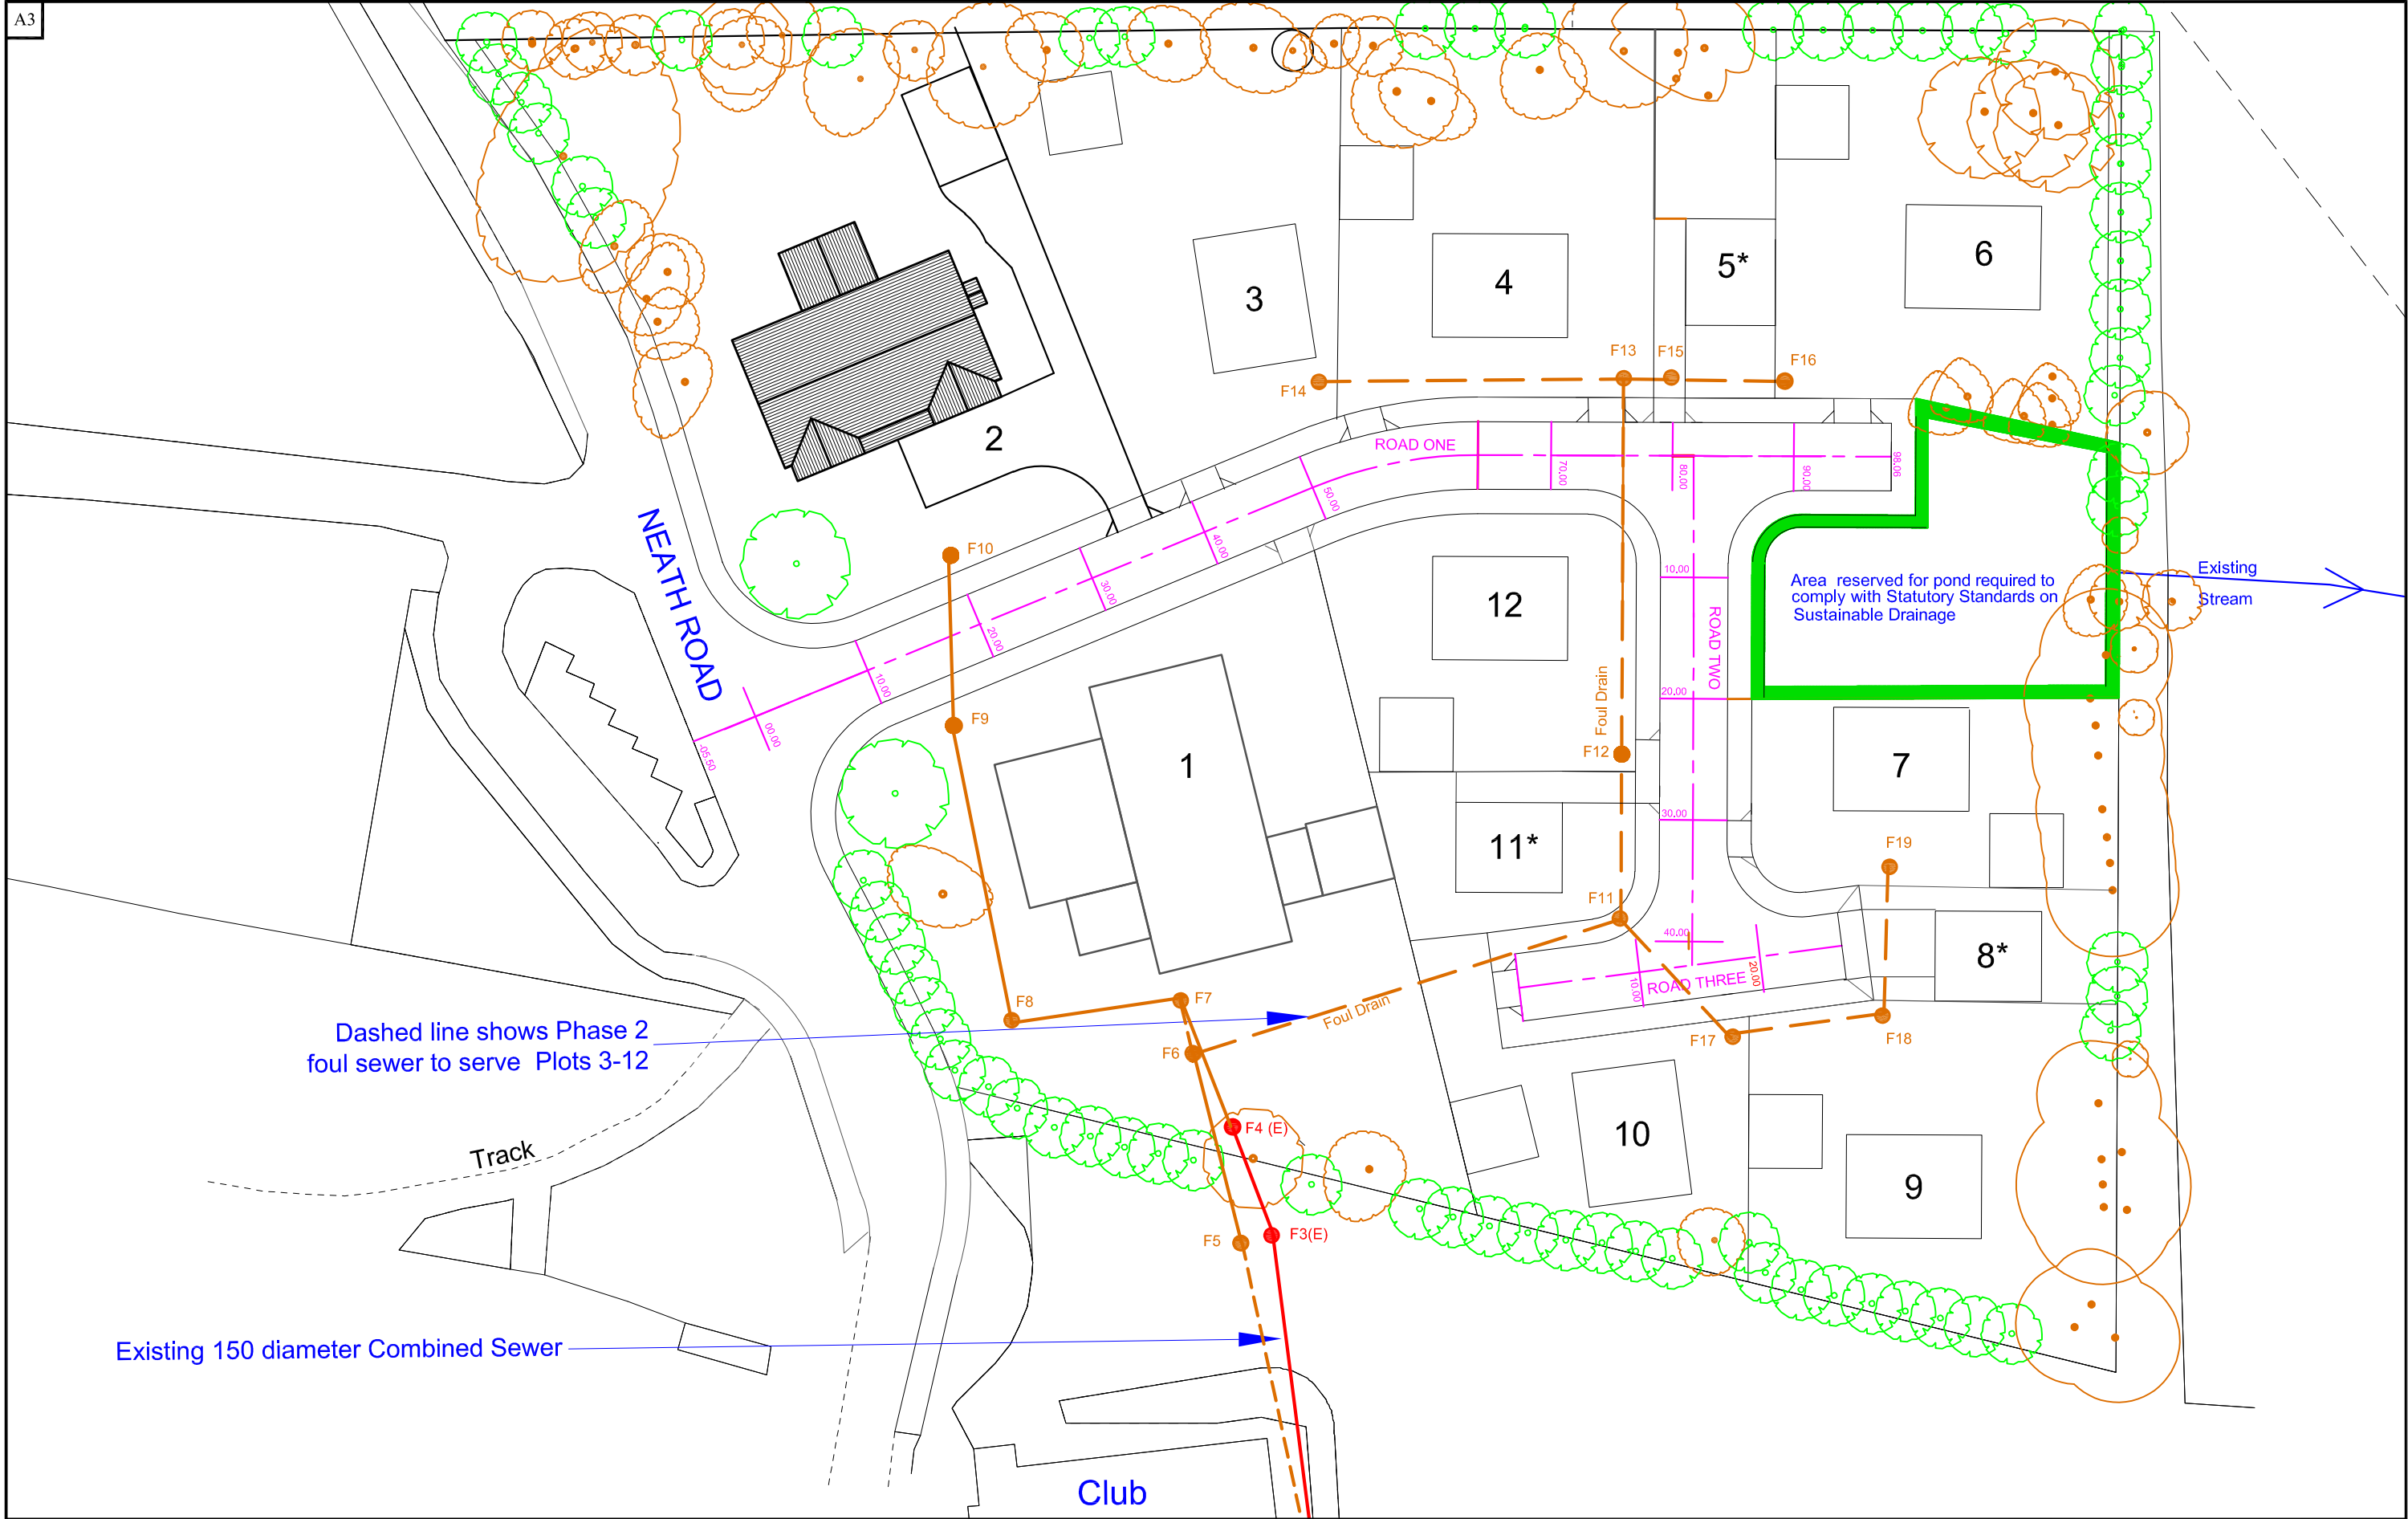

G	Foal Drains Amended	268-10-20	NOTES				Project:	Old School Court Development at former Bryn County Primary School Neath Road Bryn, Port Talbot SA13 2RS	PLANABUILD 8 Ely Court, Francis Street Tonyrefail, CF39 8EP Tel: 01443 674935 Email: planabuild@btinternet.com © Drawing Copyright Planabuild 2019
F	Foal Drains Amended	08-10-20	* Units 5, 8 & 11 are affordable housing units						
E	Plots amended and Pond space allocated	08-07-20	Scale	1:500	1177-00-03	G	Title: Indicative layout of whole development		
REV.	DESCRIPTION	DATE	Date	18-03-18					
			Drawn	J. W.					