




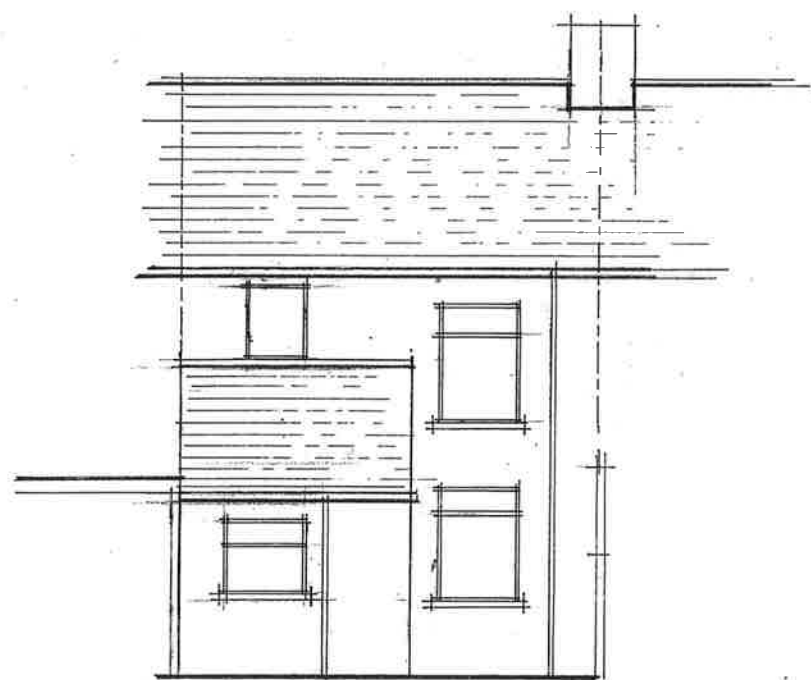


EXISTING — REAR

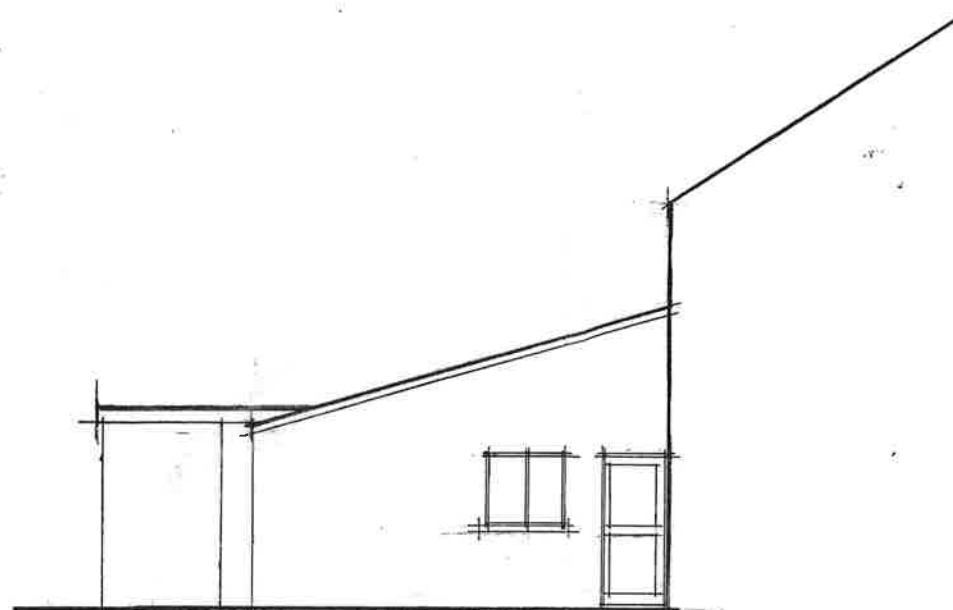


SIDE

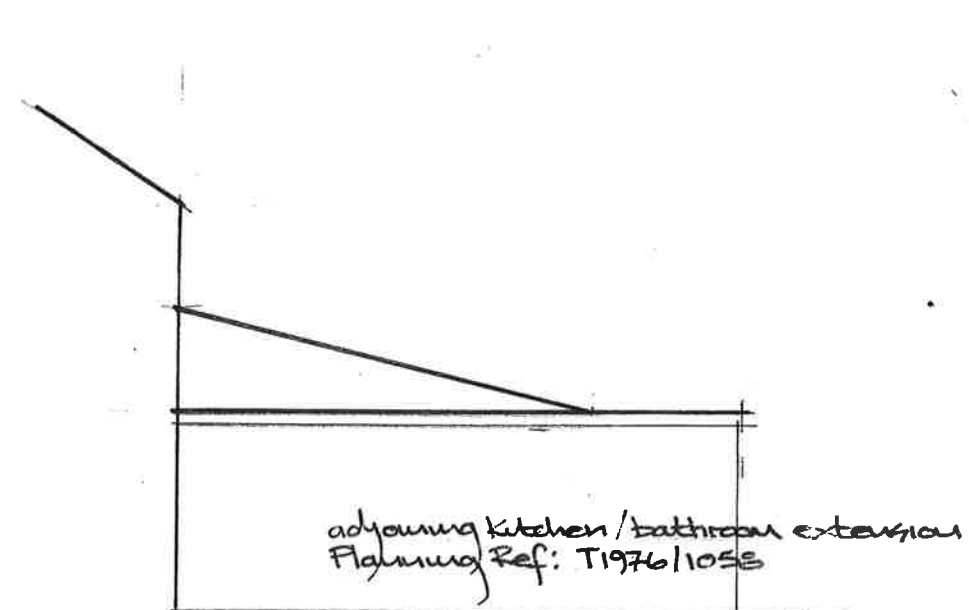


SIDE

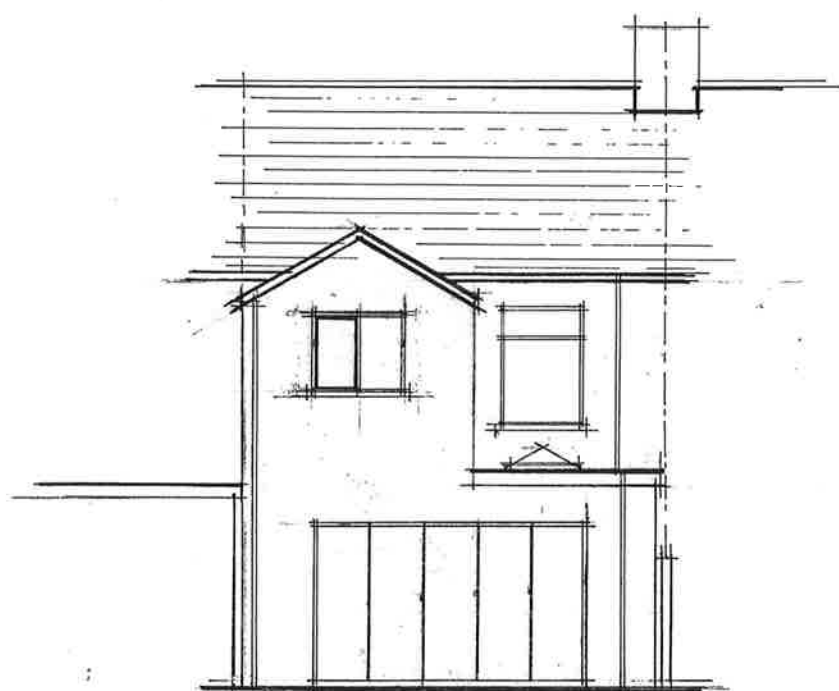

PROPOSED — REAR

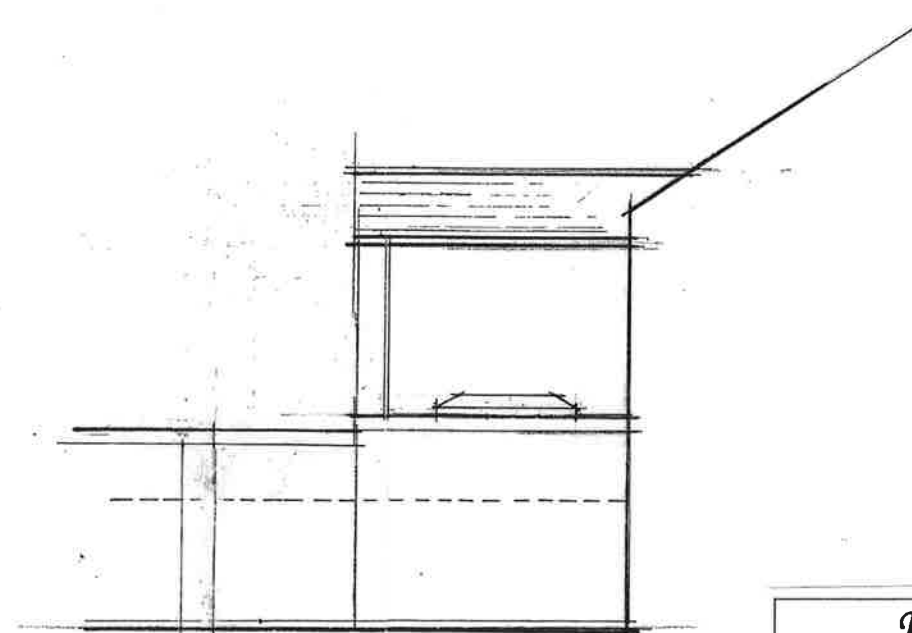

SIDE

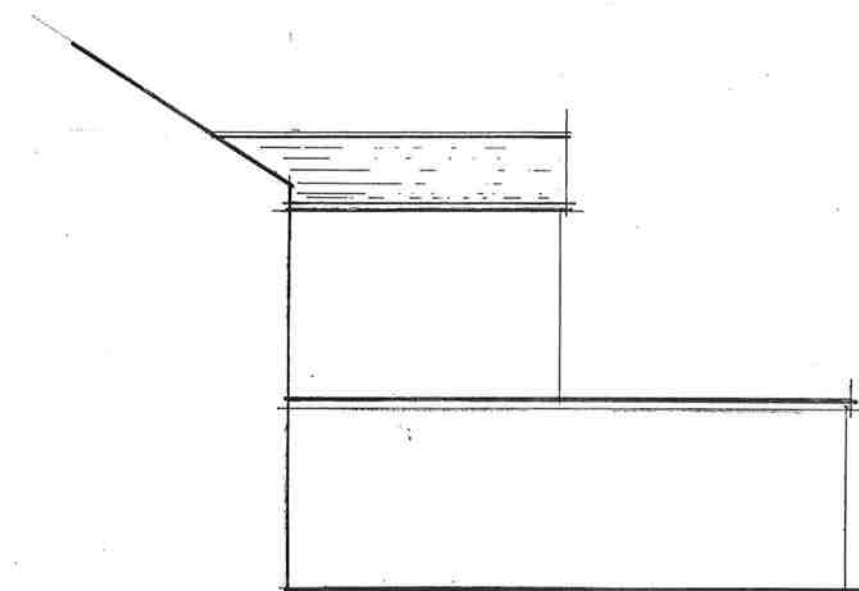

SIDE

Fine Line Architectural Services Ltd. 30 Pond Mawr Garth Maesteg Bridgend CF34 0NG Tel: 01656 732042 Fax: 01656 810318 Email: fineline248@googlemail.com			Client Mr P Davies		
			Project 39 St. Mary Street, Port Talbot.		
			Drawing Title Existing/Proposed Elevations. Rev. 01.		
Date October.2020		Scale 1: 100	Drawing No. 39St.MaryStreet/WD/03A		