



NOTES

Use only figured dimensions
Do not scale except in connection with Planning Applications
Contractor to check all dimensions and notify CA of any discrepancies
Copyright of this drawing remains with W GRIFITHS


Rev.	Desc.	Date
B	Planning	24-09-20
A	PAC Submission	20-05-20

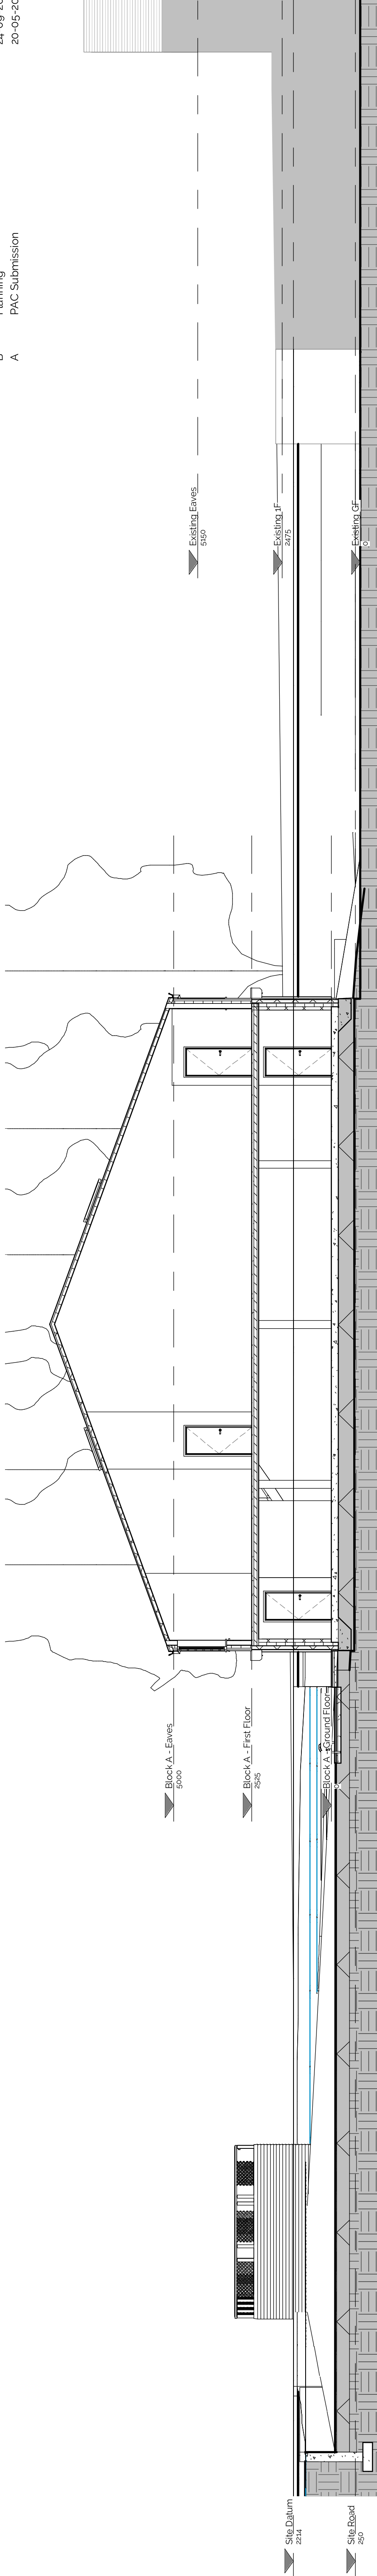

1 Block A - Section 1
1 : 100

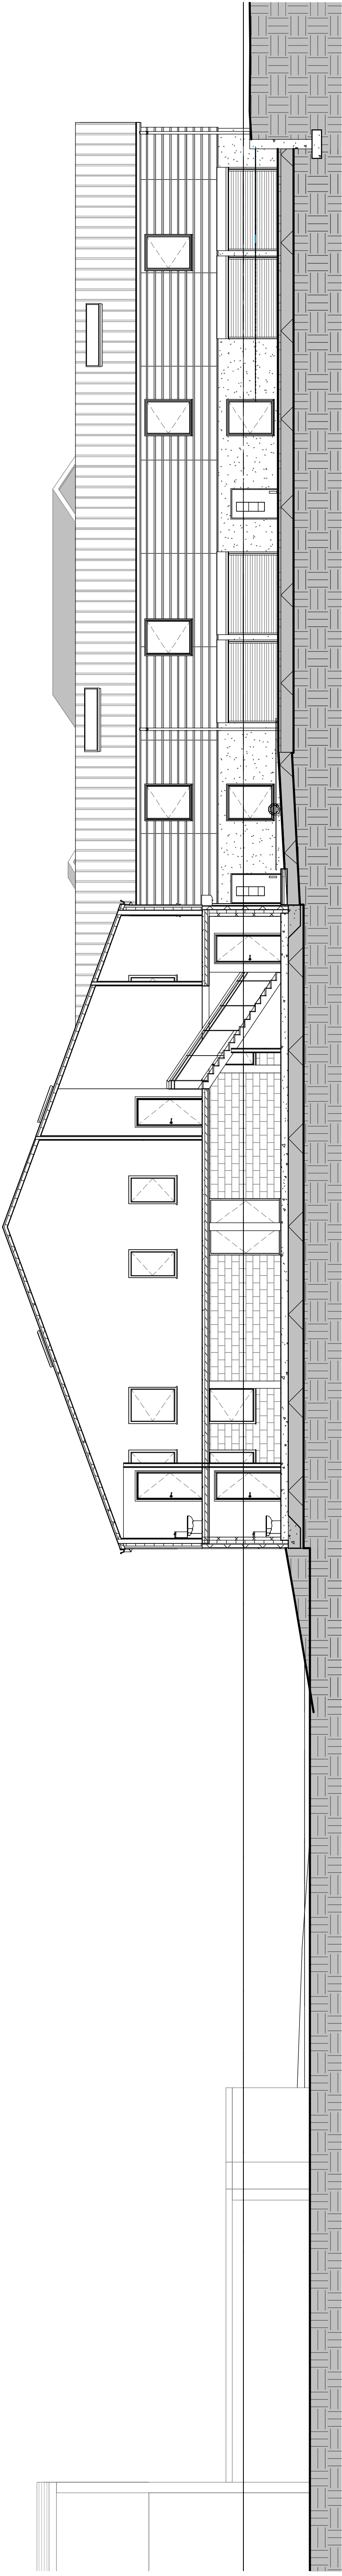

2 Block A - Section 2
1 : 100

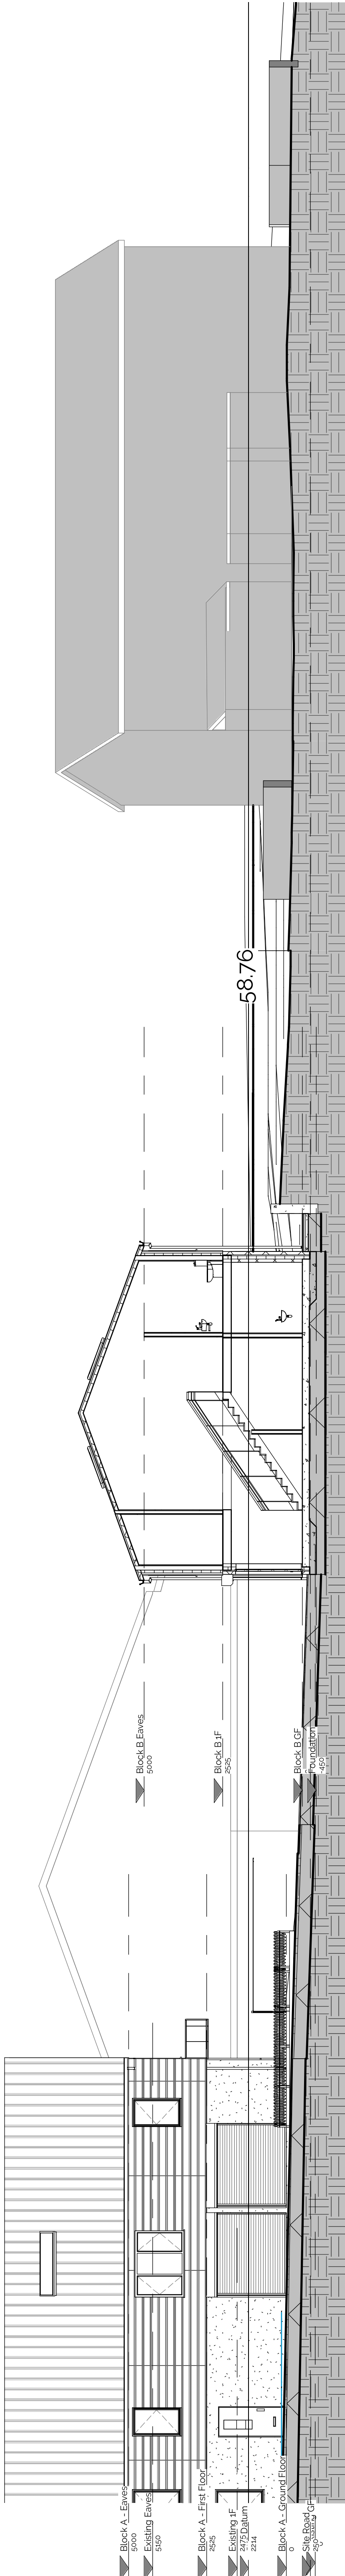

3 Block B - Section 1
1 : 100

TYPICAL SITE SECTIONS



W. G R I F F I T H S
ARCHITECTS • P E N S E R I
Falcon Chambers
The Gables, St. Leonards
SA45 3JB
www.wgriffiths.co.uk
Tel: 01794 651534

PROJECT Redevelopment of Land Adjacent to Office Row, Ystalyfera

SCALE	1 : 100	SIZE	A1
DRAWN	-	DATE	27/04/20
CHECKED	-	DATE	

TITLE TYPICAL SITE SECTIONS

1690	3-2	B
------	-----	---